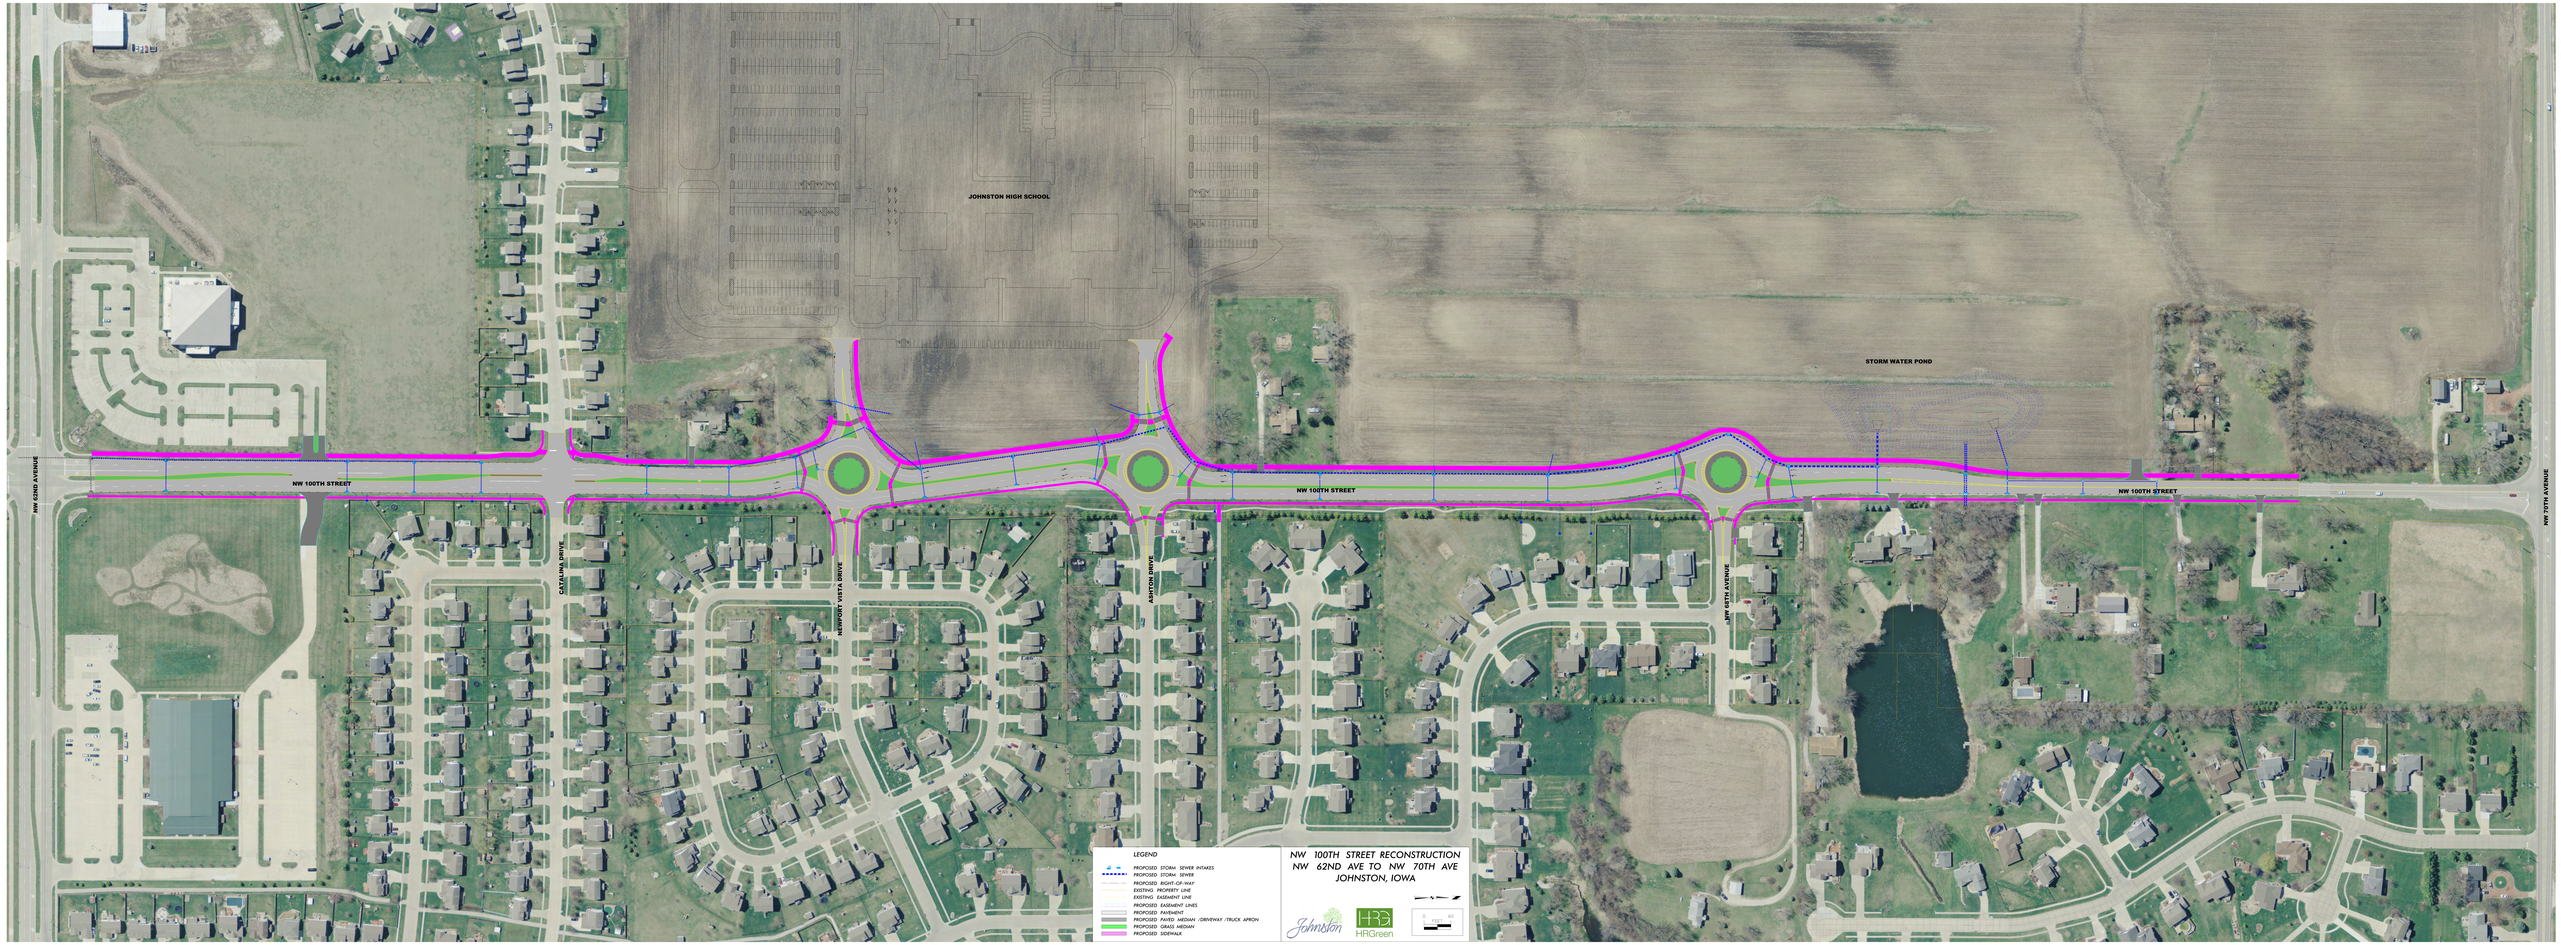
JOHNSTON HIGH SCHOOL
STORM WATER POND
NW 100TH STREET
NW 100TH STREET
NW 100TH STREET
NW 62ND AVENUE
NW 70TH AVENUE
CATALINA DRIVE
NEWPORT VISTA DRIVE
ASHTON DRIVE
NW 66TH AVENUE
LEGEND
PROPOSED STORM SEWER INTAKES
PROPOSED STORM SEWER
PROPOSED RIGHT-OF-WAY
EXISTING PROPERTY LINE
EXISTING EASEMENT LINE
PROPOSED EASEMENT LINES
PROPOSED PAVEMENT
PROPOSED PAVED MEDIAN /DRIVEWAY /TRUCK APRON
PROPOSED GRASS MEDIAN
PROPOSED SIDEWALK
NW 100TH STREET RECONSTRUCTION
NW 62ND AVE TO NW 70TH AVE
JOHNSTON, IOWA
Johnston
HRGreen
0
60
FEET