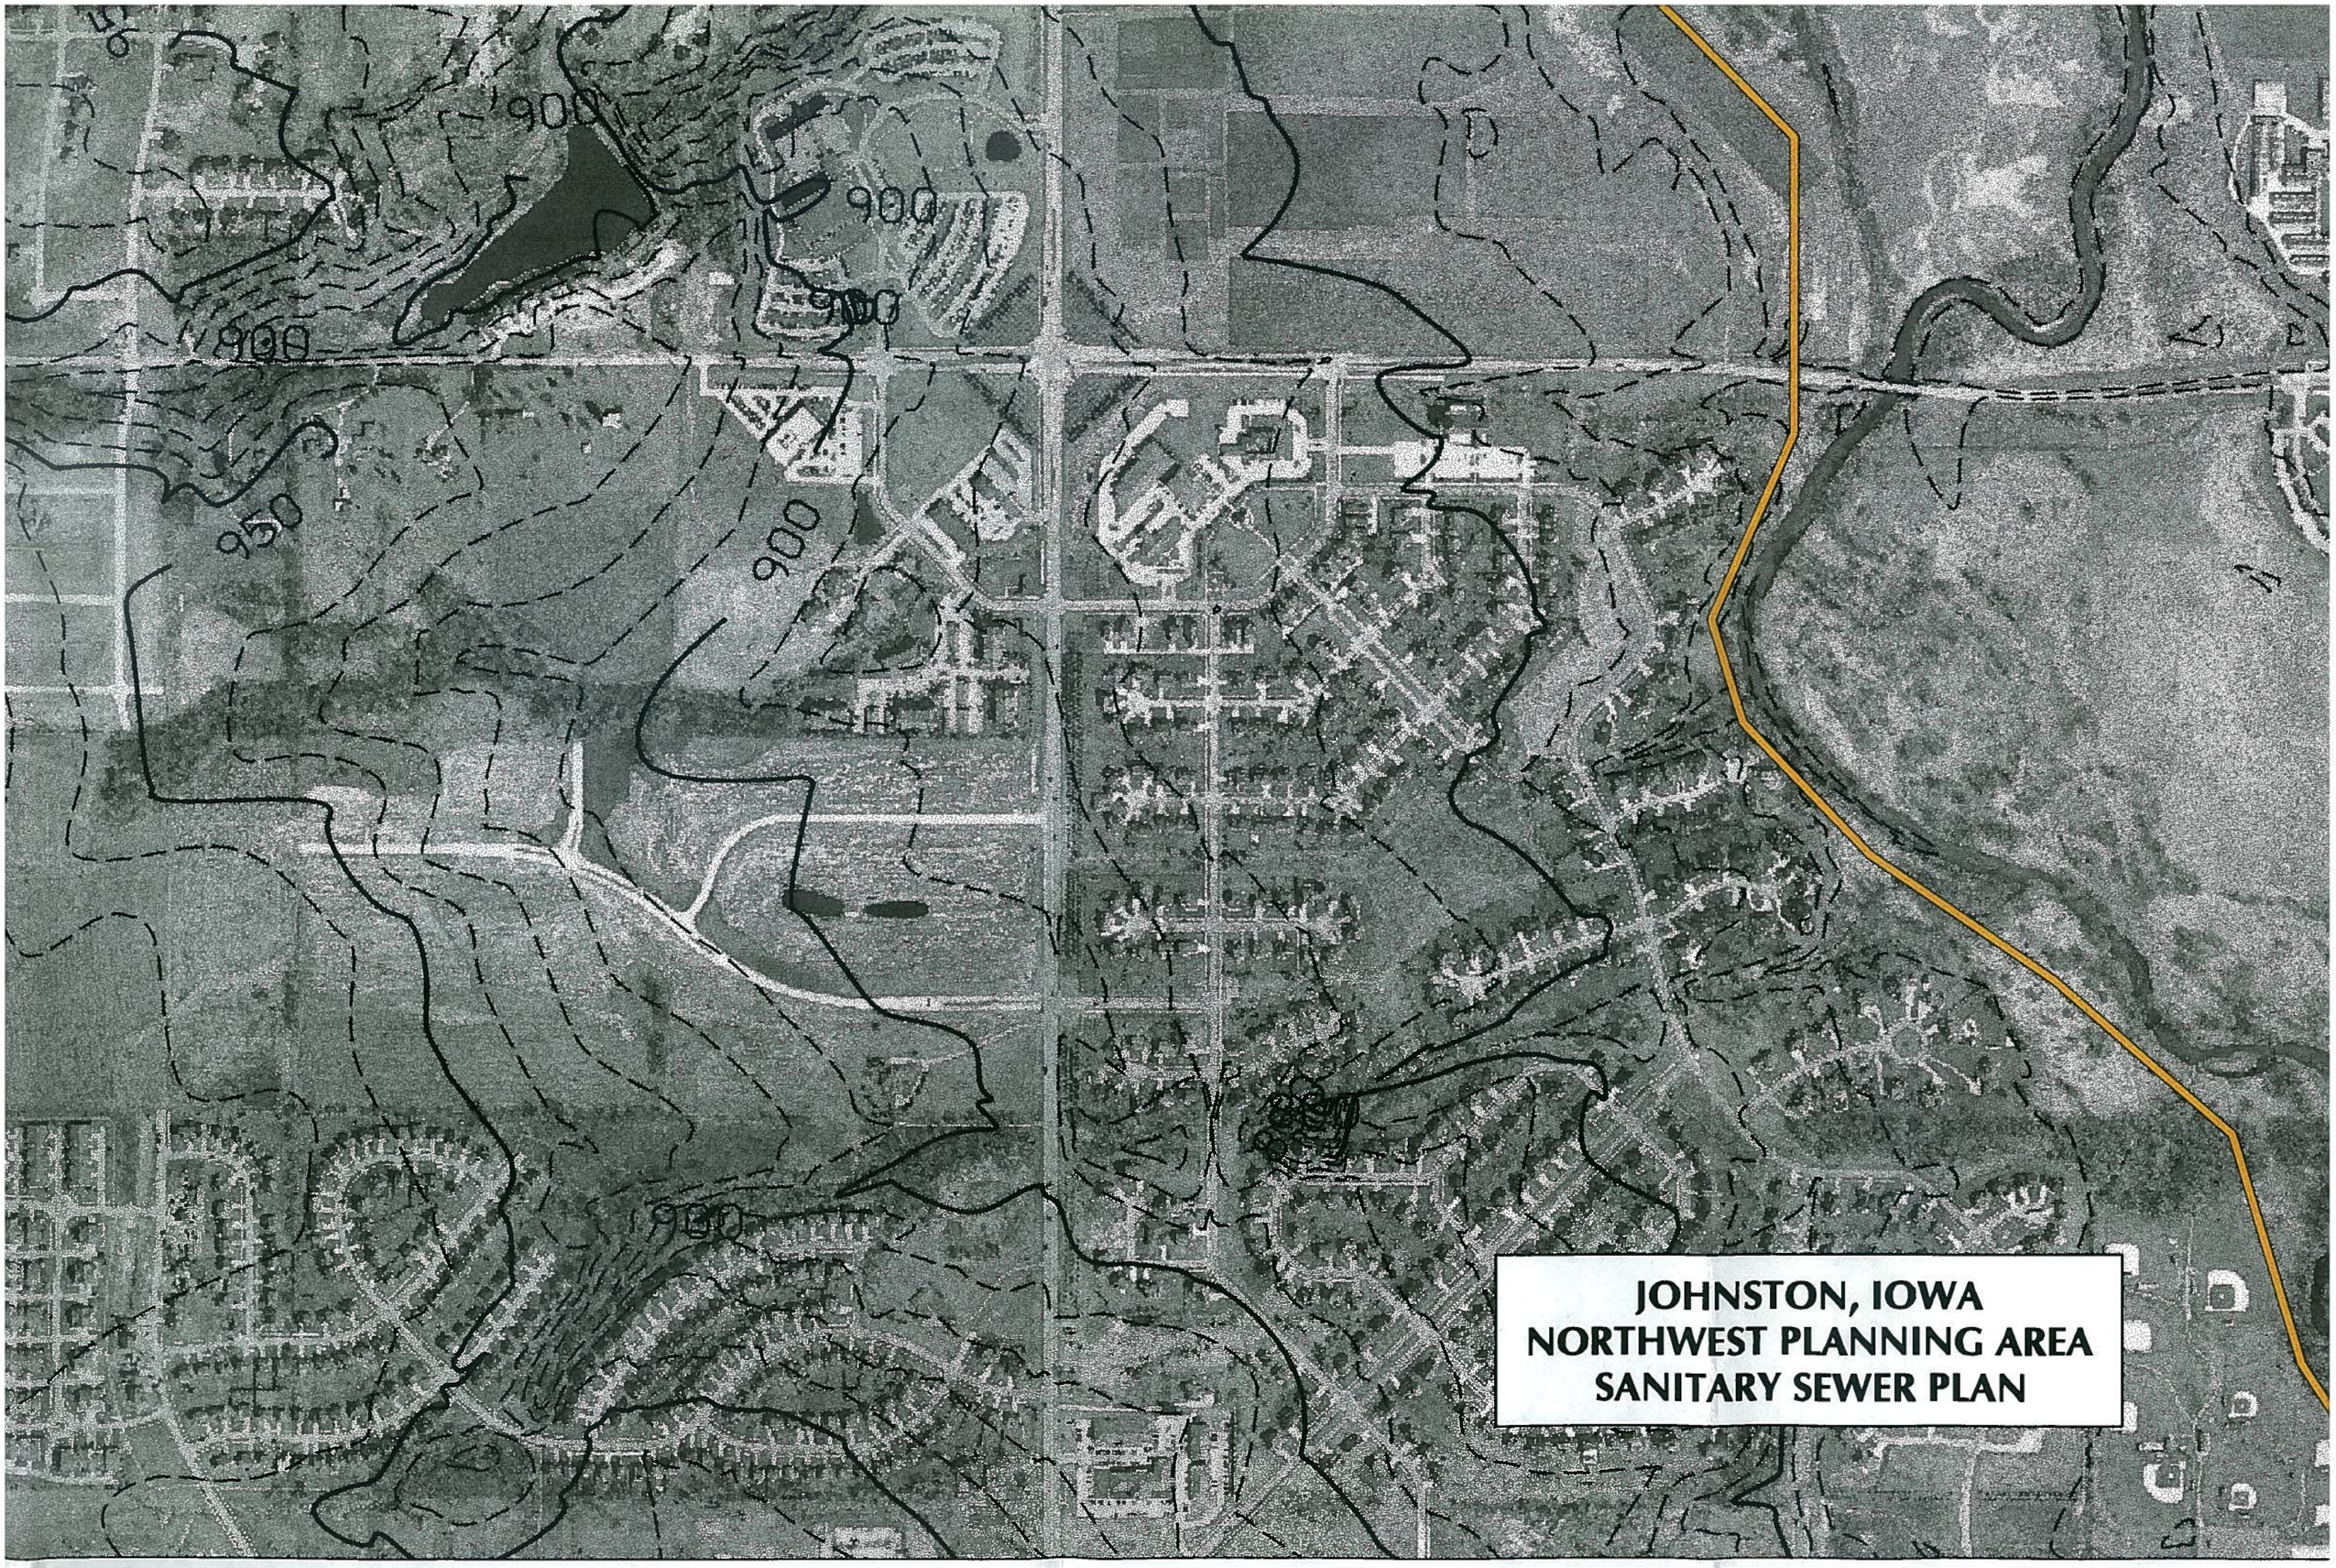
900
900
900
900
950
900
900
JOHNSTON, IOWA
NORTHWEST PLANNING AREA
SANITARY SEWER PLAN

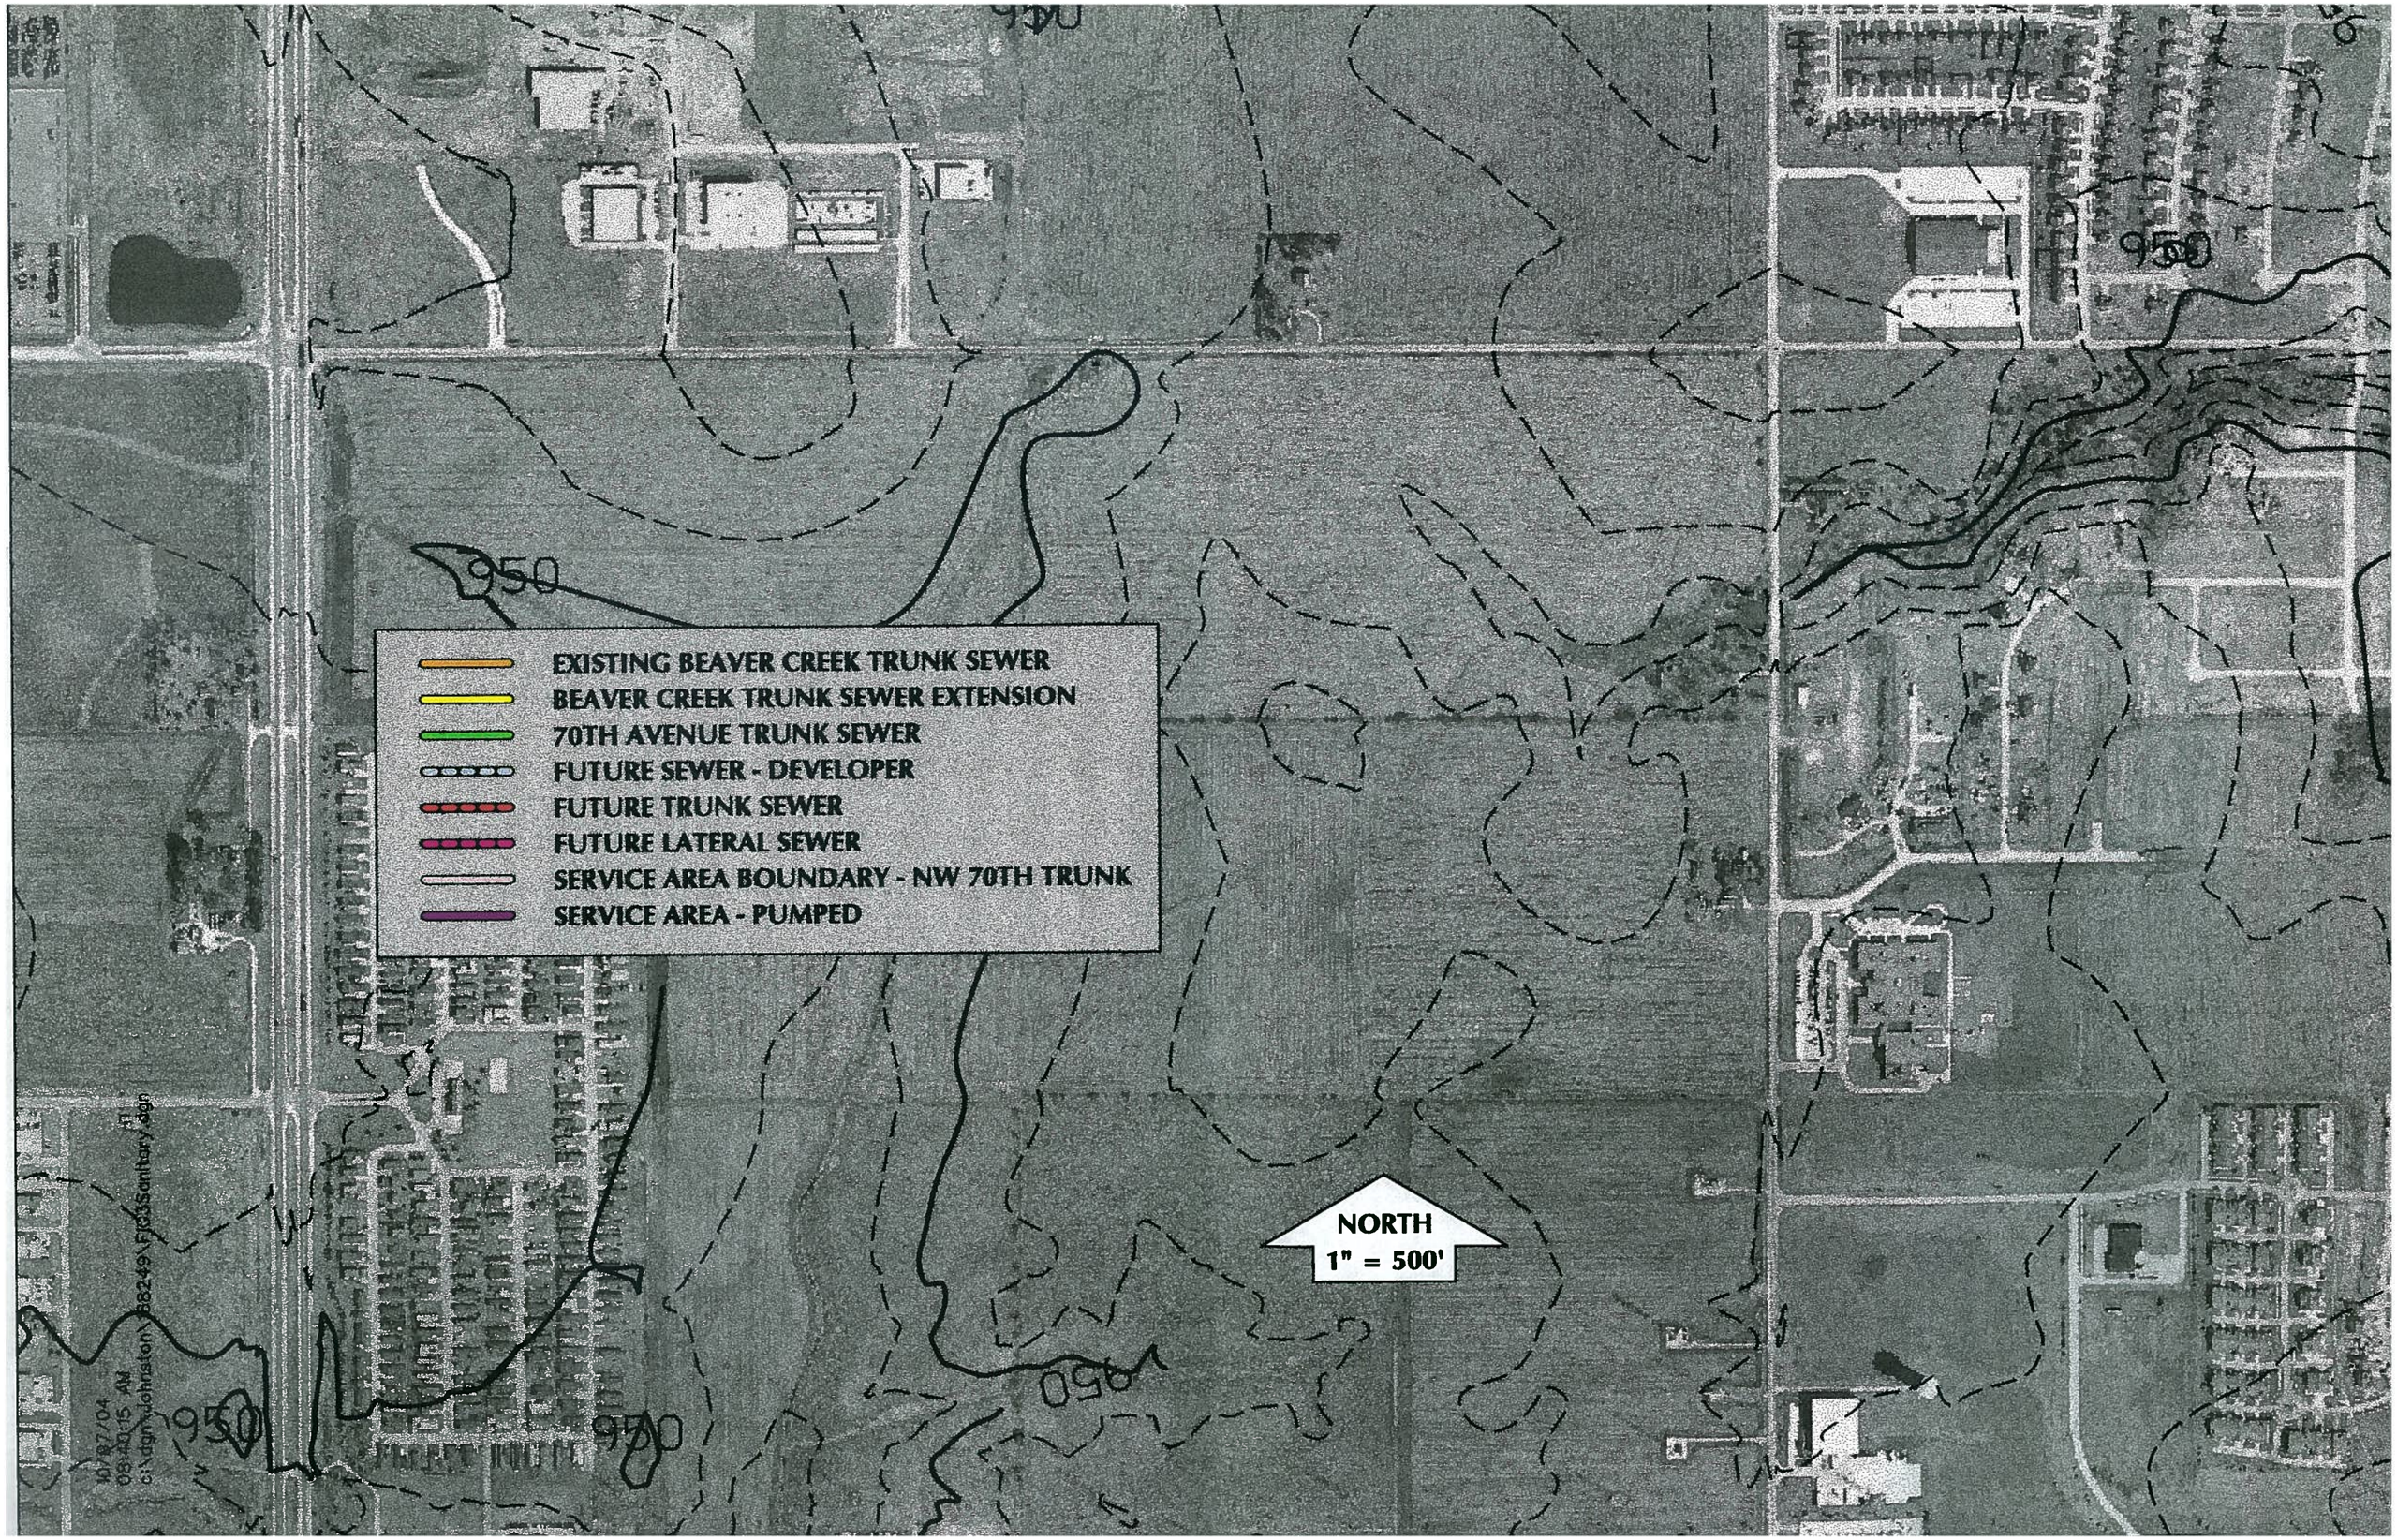
EXISTING BEAVER CREEK TRUNK SEWER
BEAVER CREEK TRUNK SEWER EXTENSION
70TH AVENUE TRUNK SEWER
FUTURE SEWER - DEVELOPER
FUTURE TRUNK SEWER
FUTURE LATERAL SEWER
SERVICE AREA BOUNDARY - NW 70TH TRUNK
SERVICE AREA - PUMPED
NORTH
1" = 500'
950
950
950
950
950

CAMP DODGE
INVERT 816
INVERT 810
850
900

950
950
900
900
950
950
950

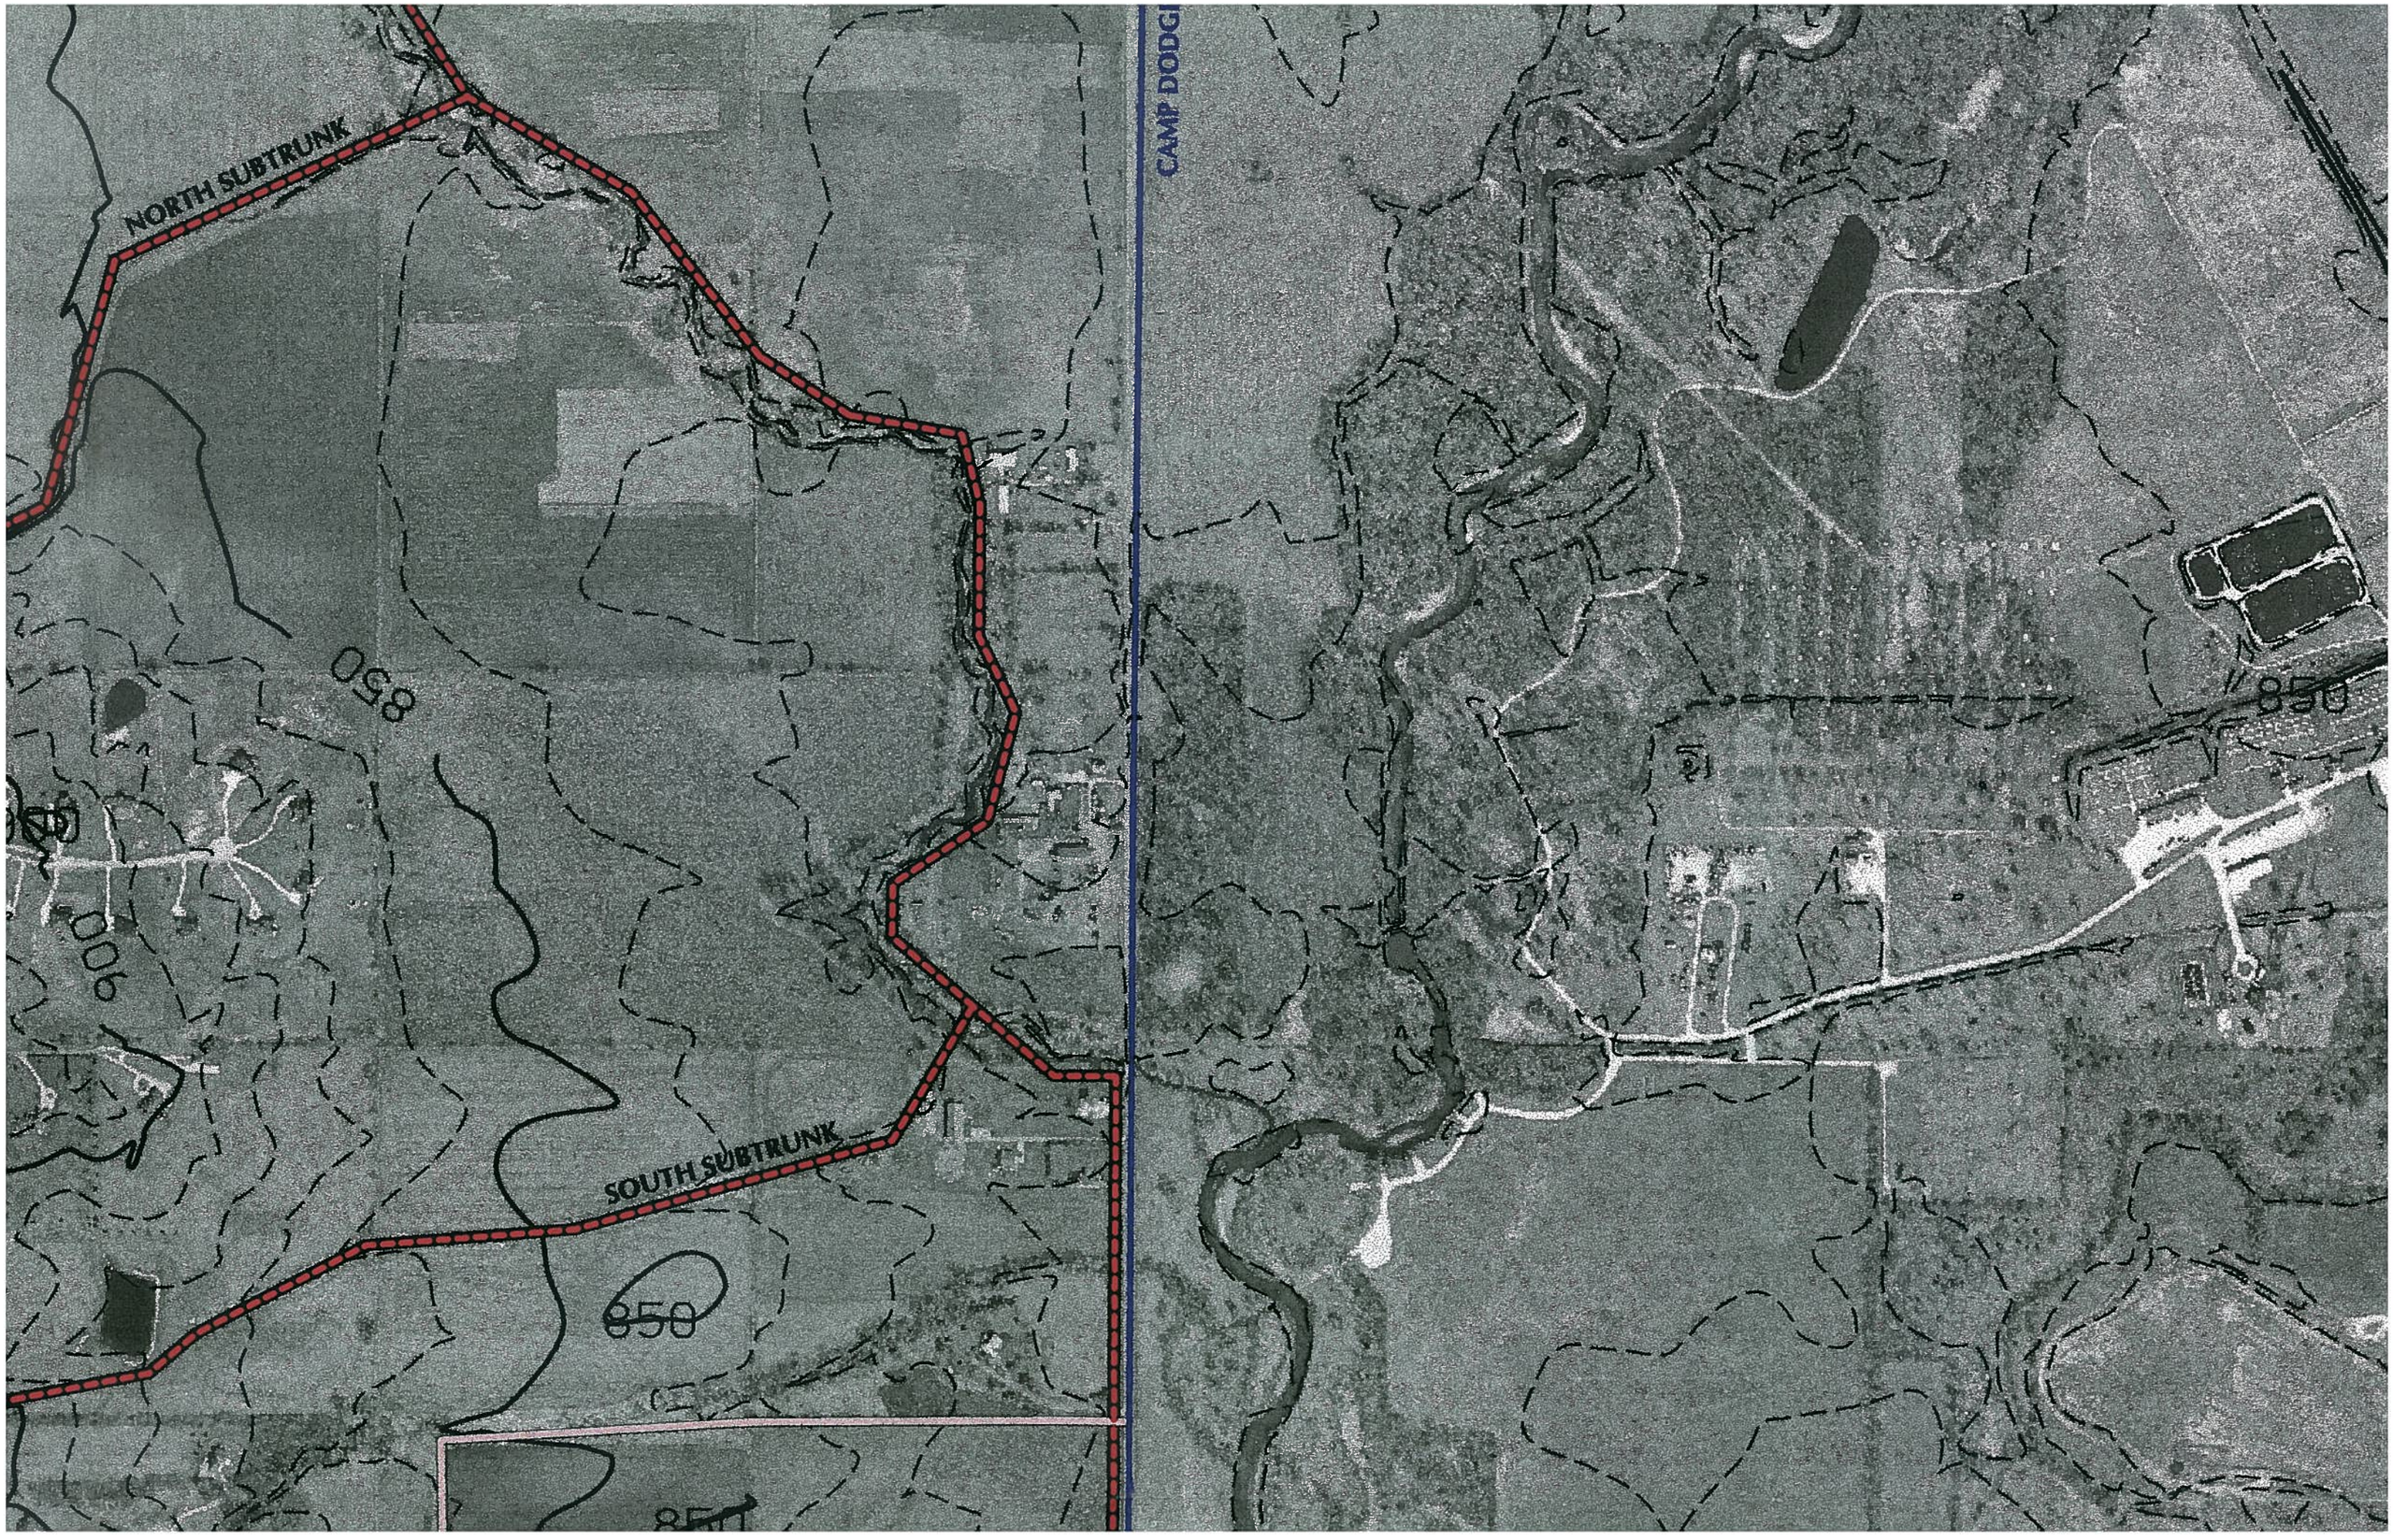
NORTH SUBTRUNK
CAMP DODG
850
900
SOUTH SUBTRUNK
850
850

NORTH SUBTRUNK
950
900
850

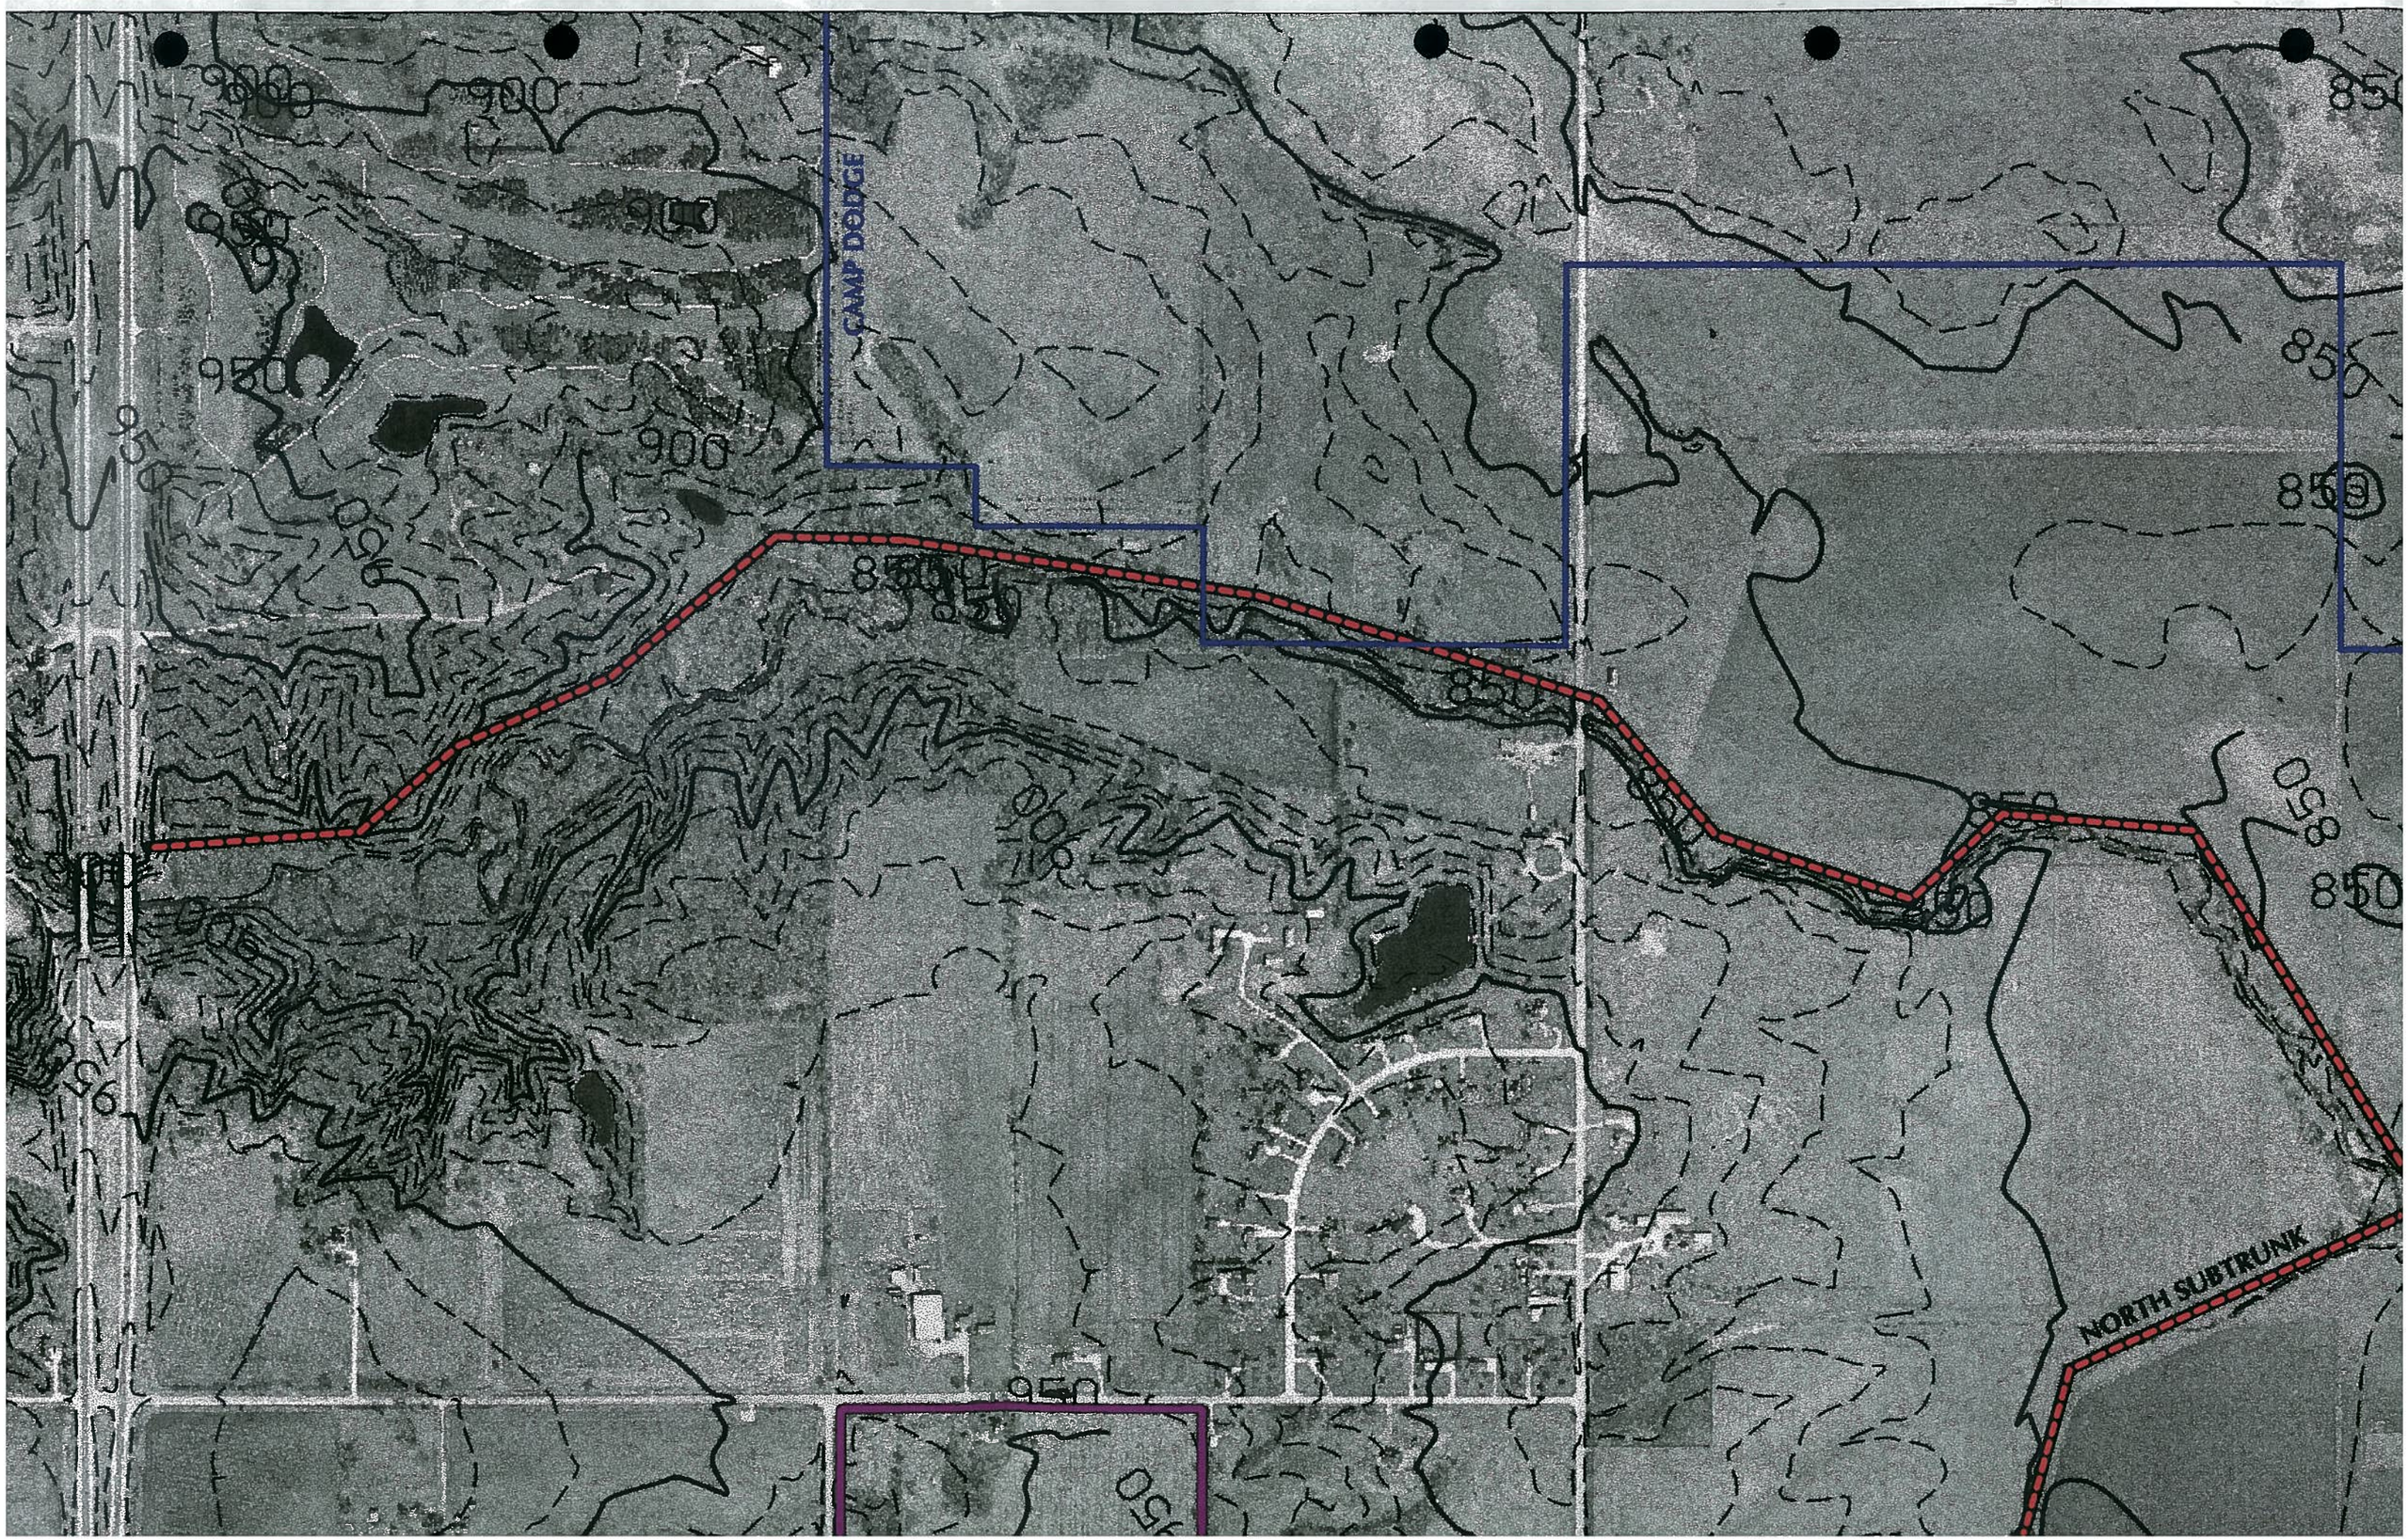
CAMP DODGE
NORTH SUBTRUNK
900
950
850