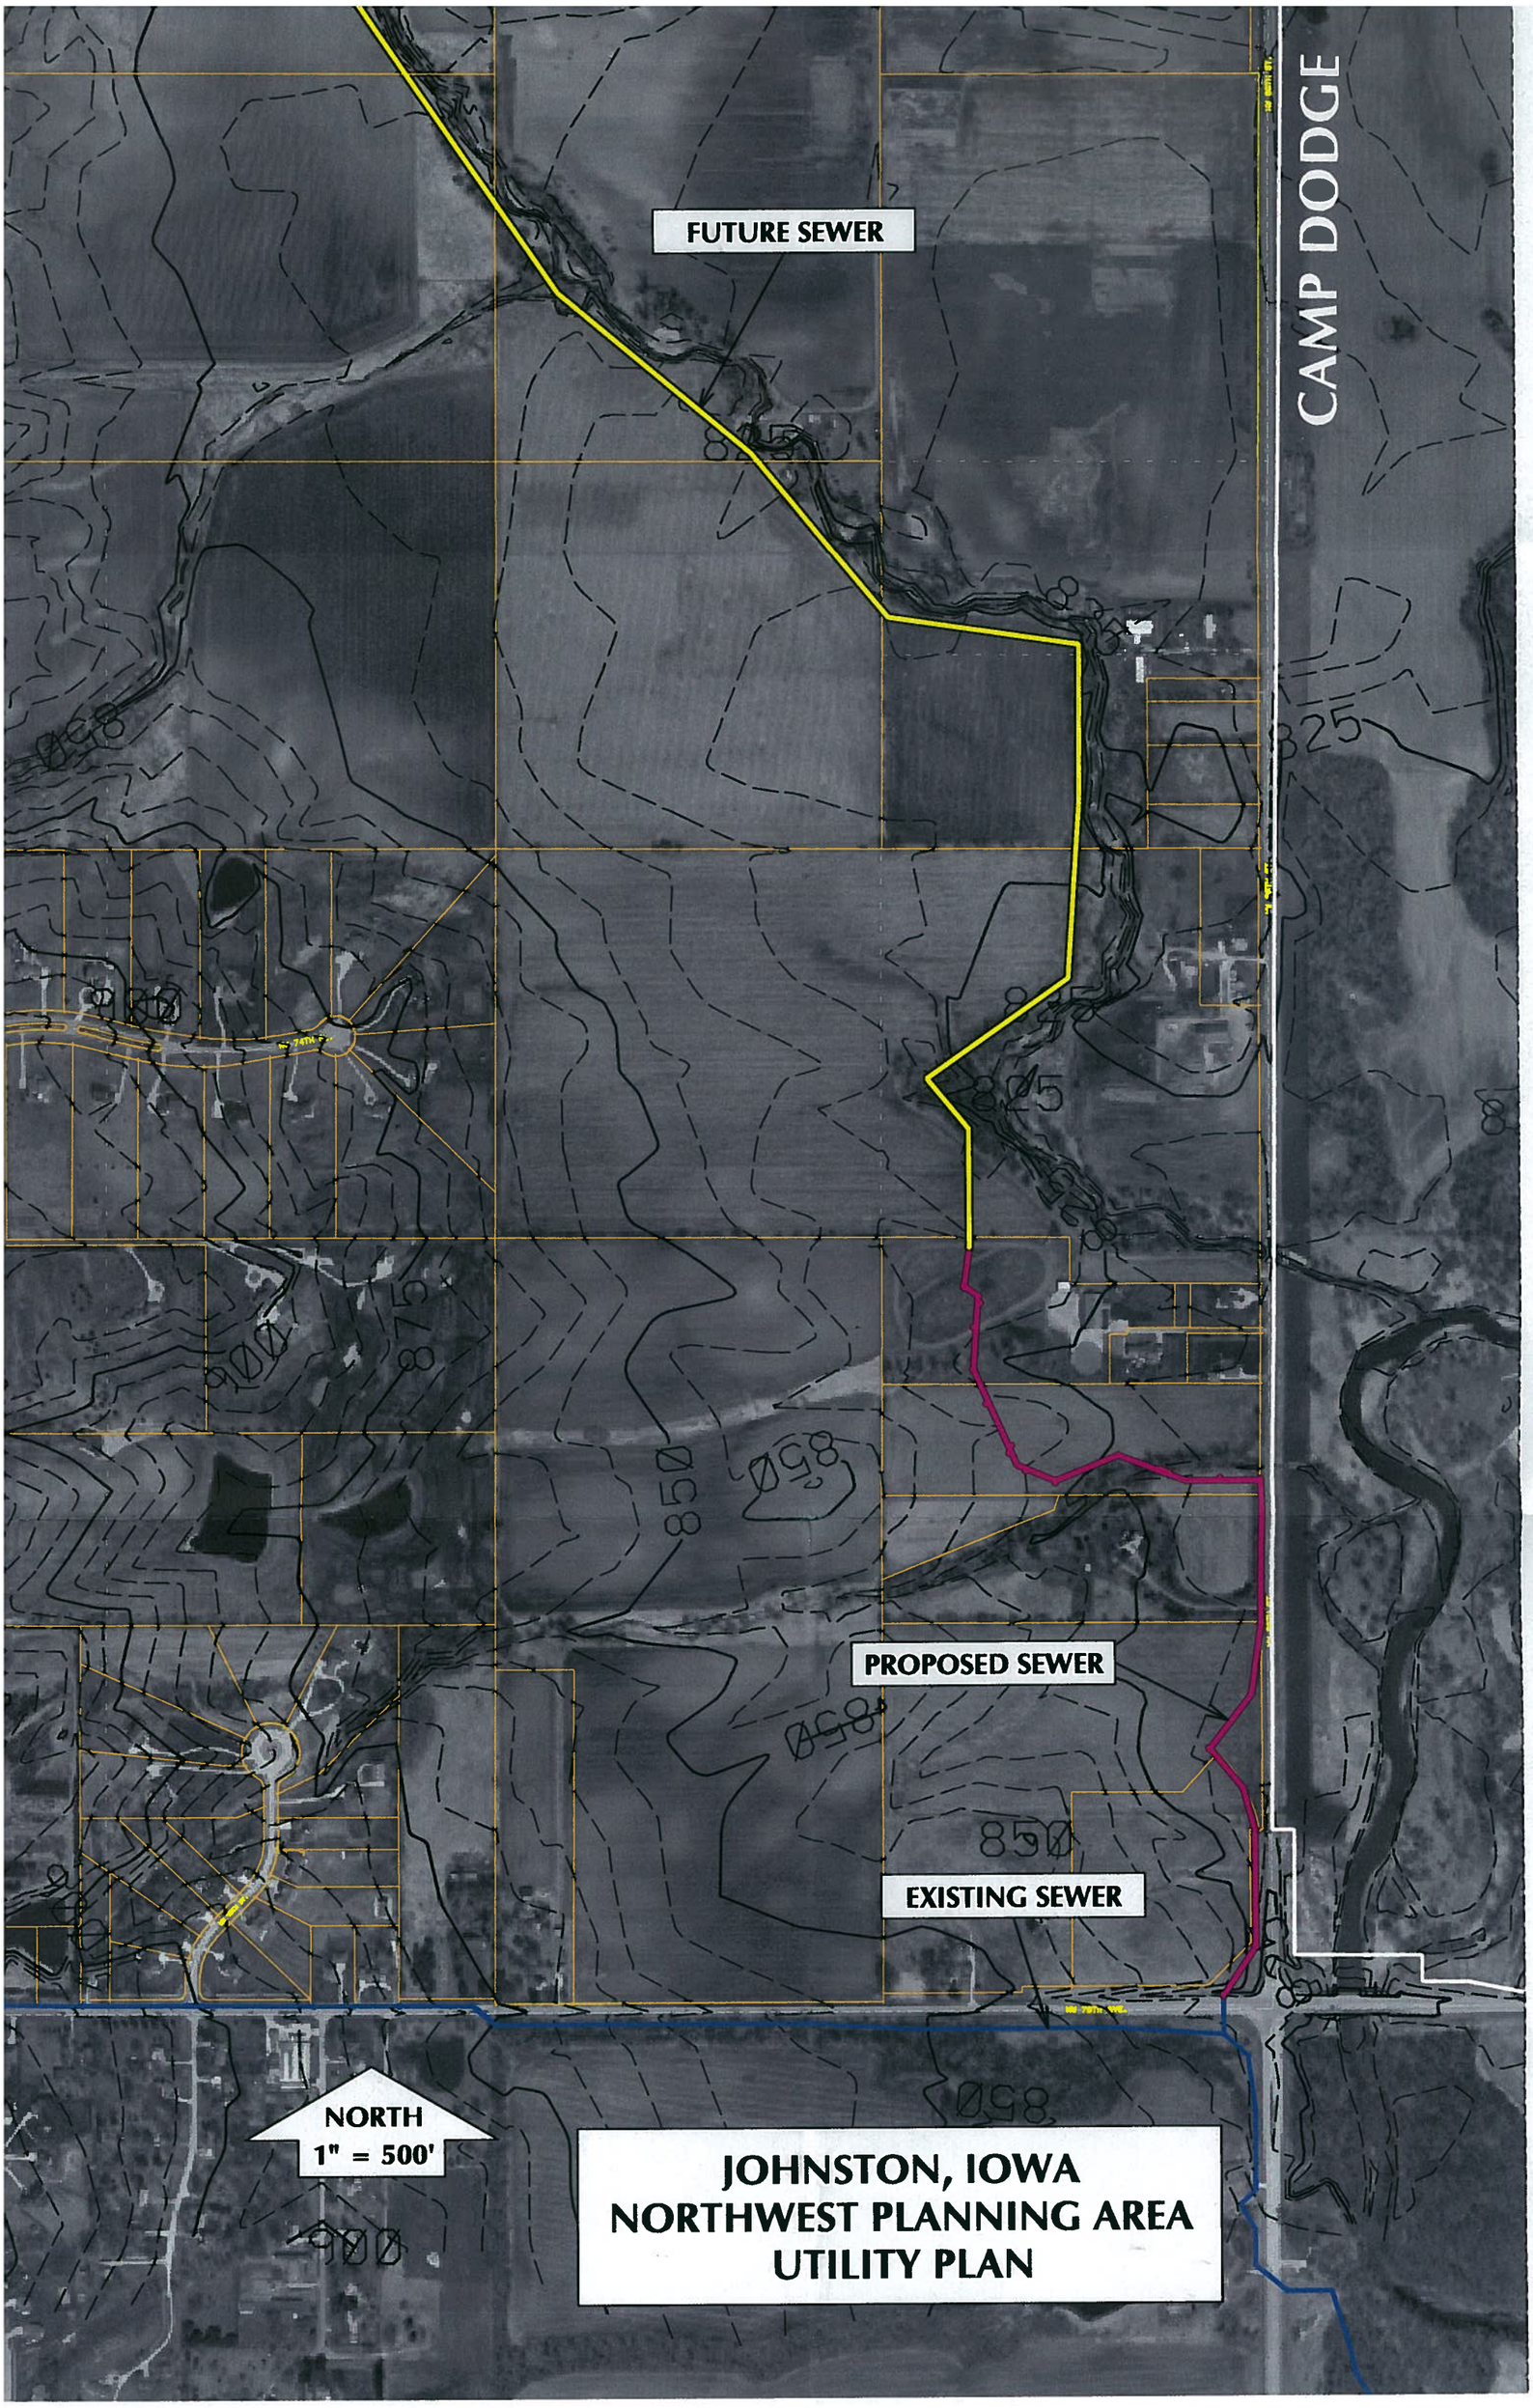
FUTURE SEWER
CAMP DODGE
PROPOSED SEWER
EXISTING SEWER
NORTH
1" = 500'
JOHNSTON, IOWA
NORTHWEST PLANNING AREA
UTILITY PLAN

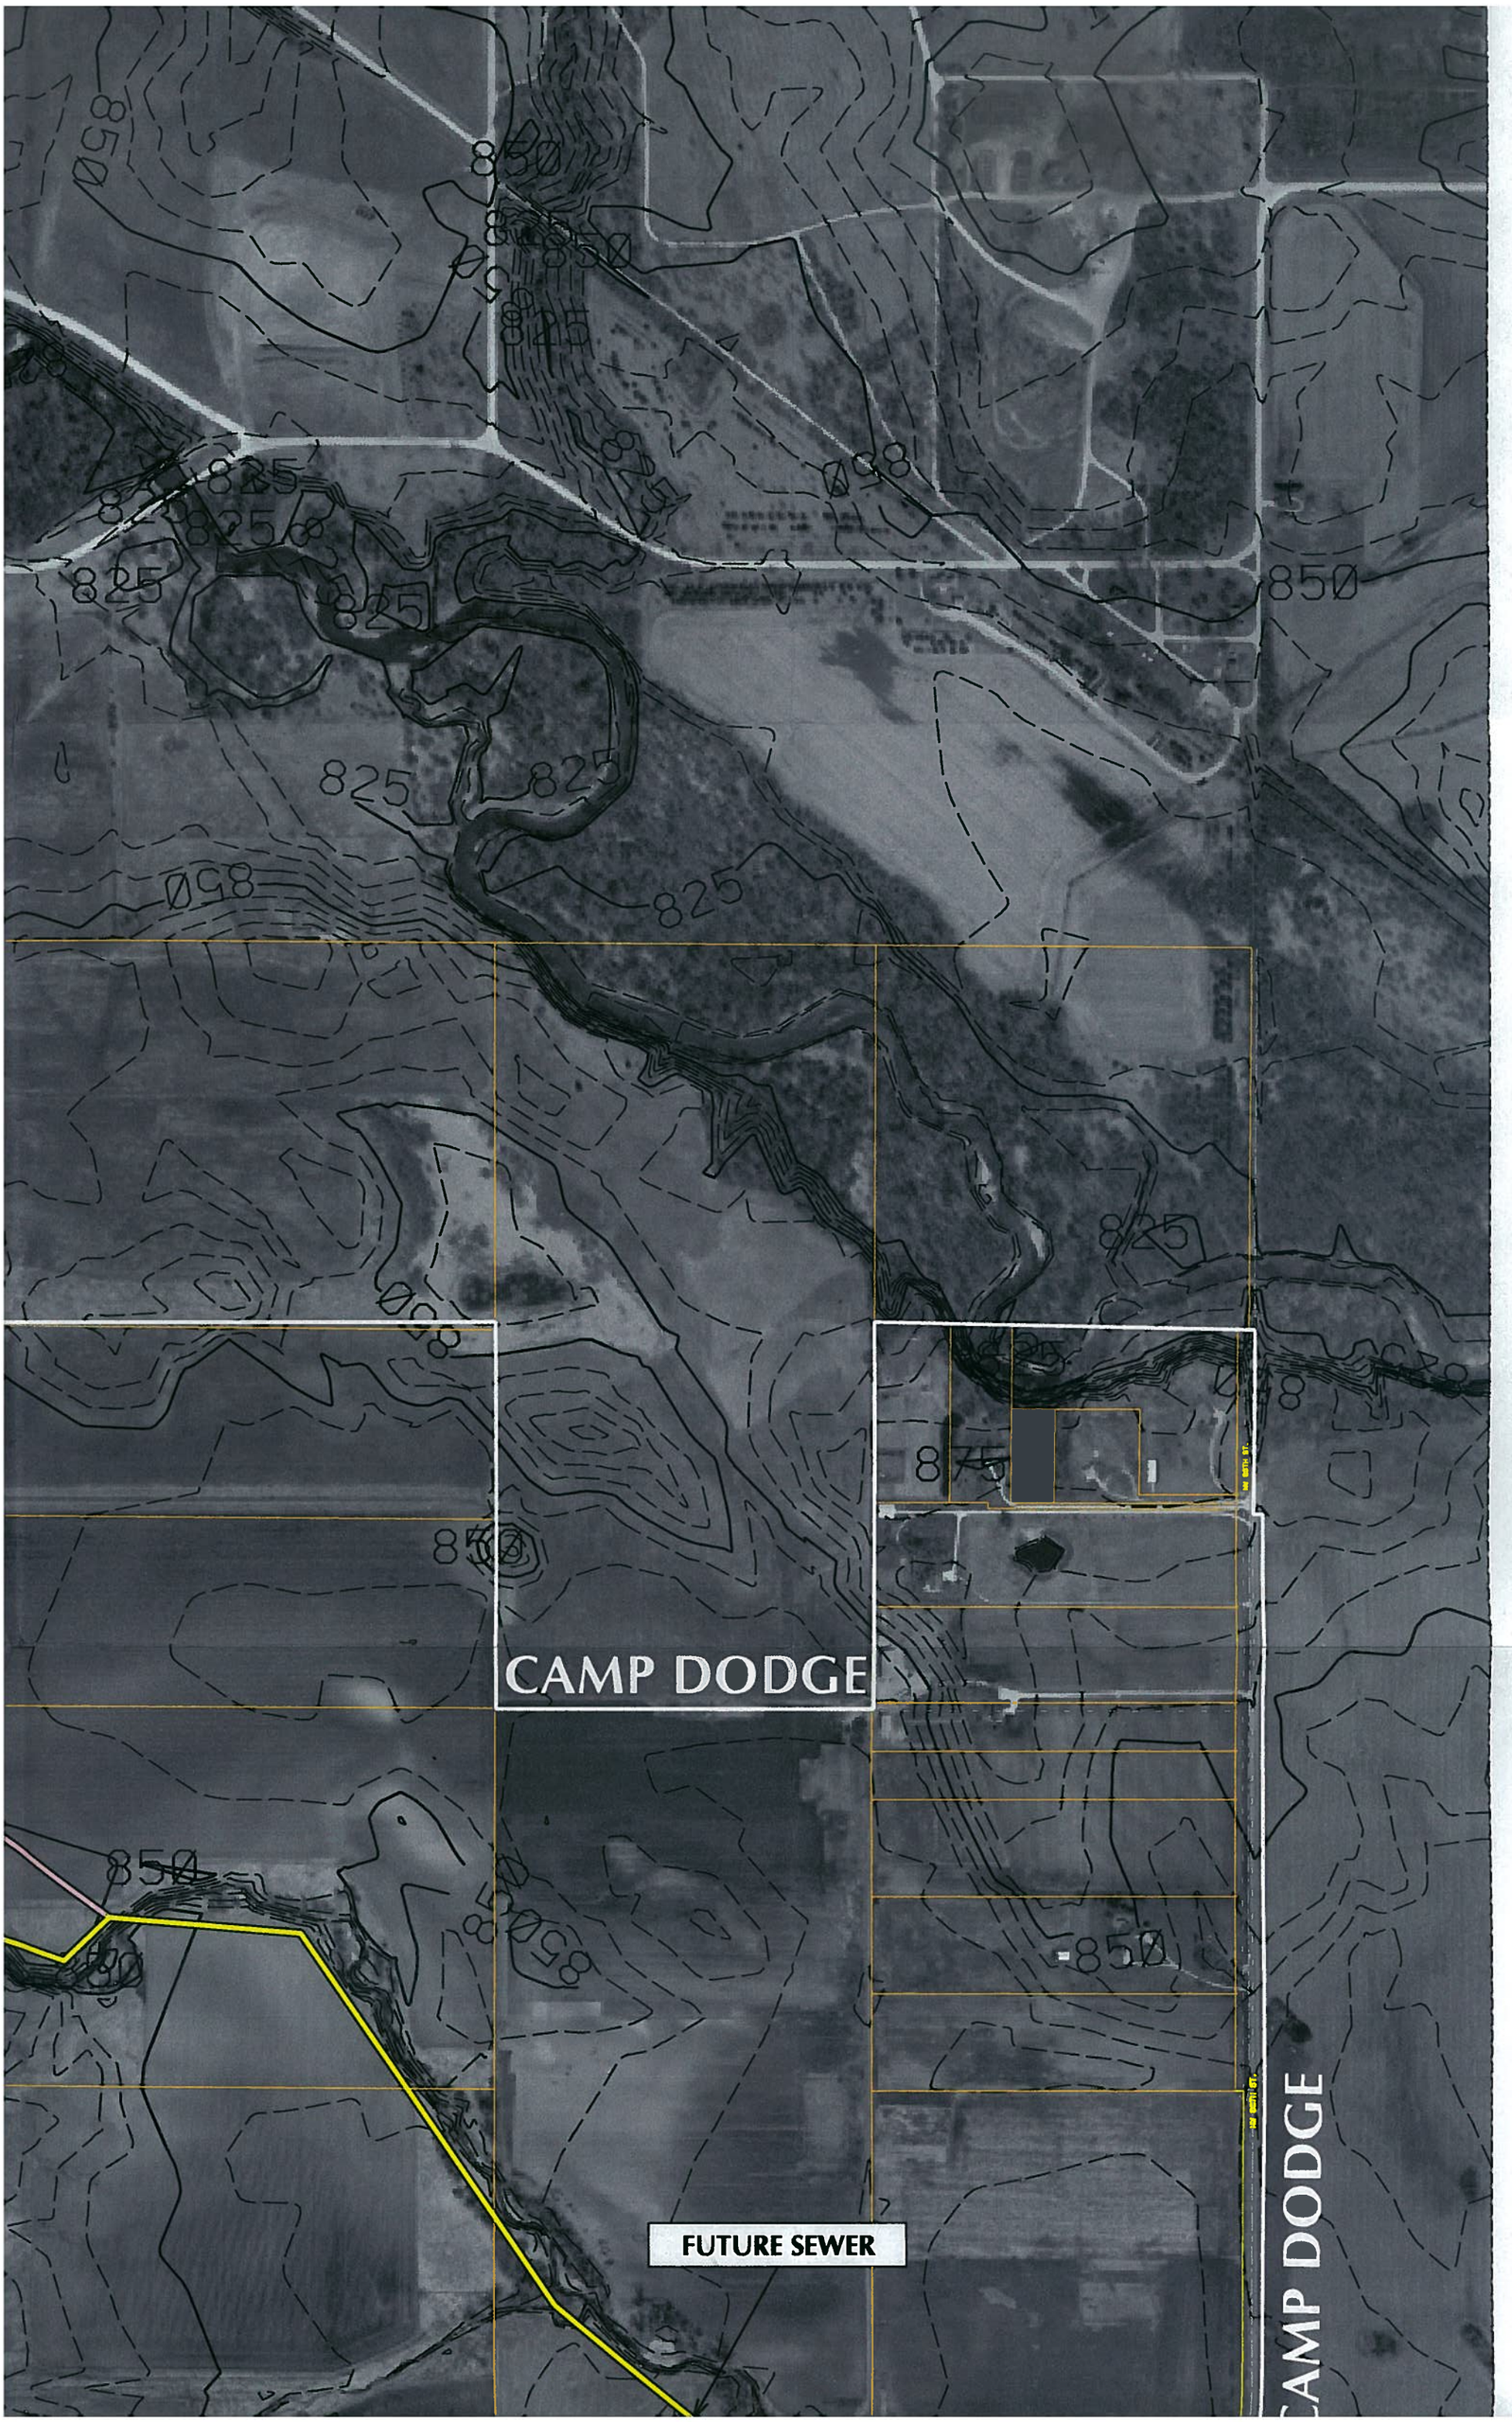
CAMP DODGE
FUTURE SEWER
CAMP DODGE

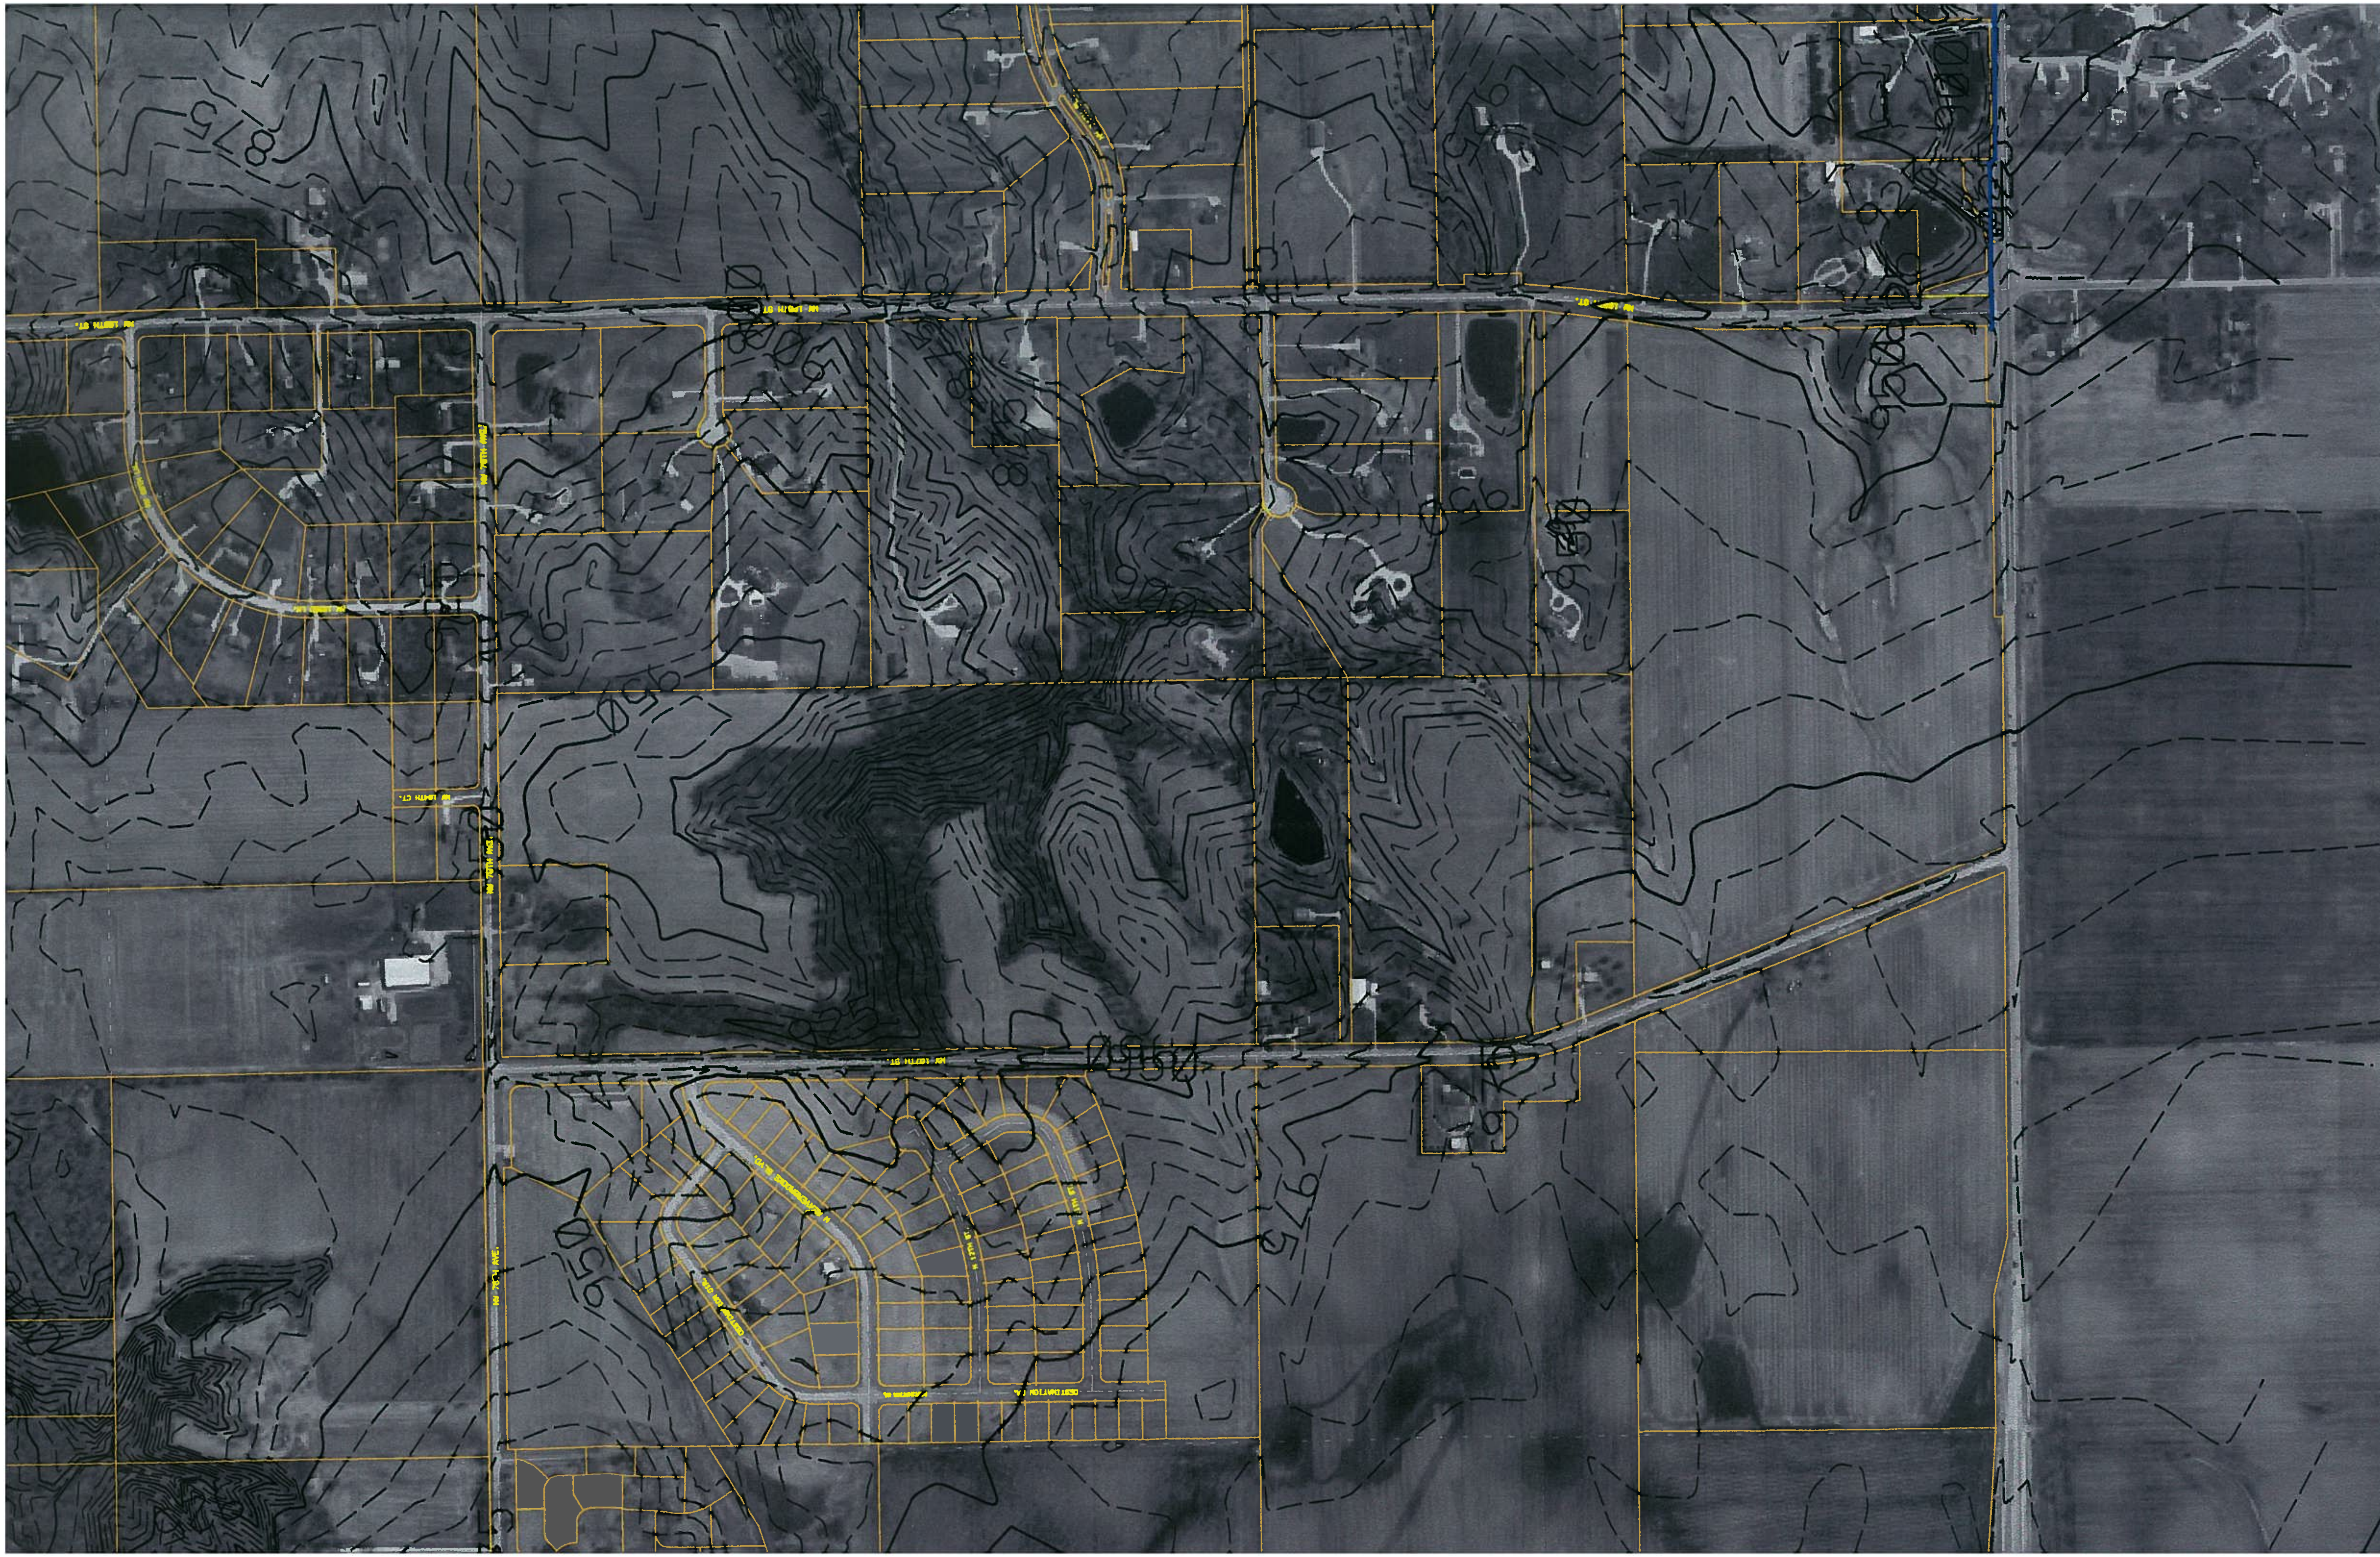
875
950
975

TURE FORCE MAIN
FORCE MAIN (ALT 2)
LIFT STATION
GRAVITY SEWER
FORCE MAIN (ALT 1)
CAMP DODGE

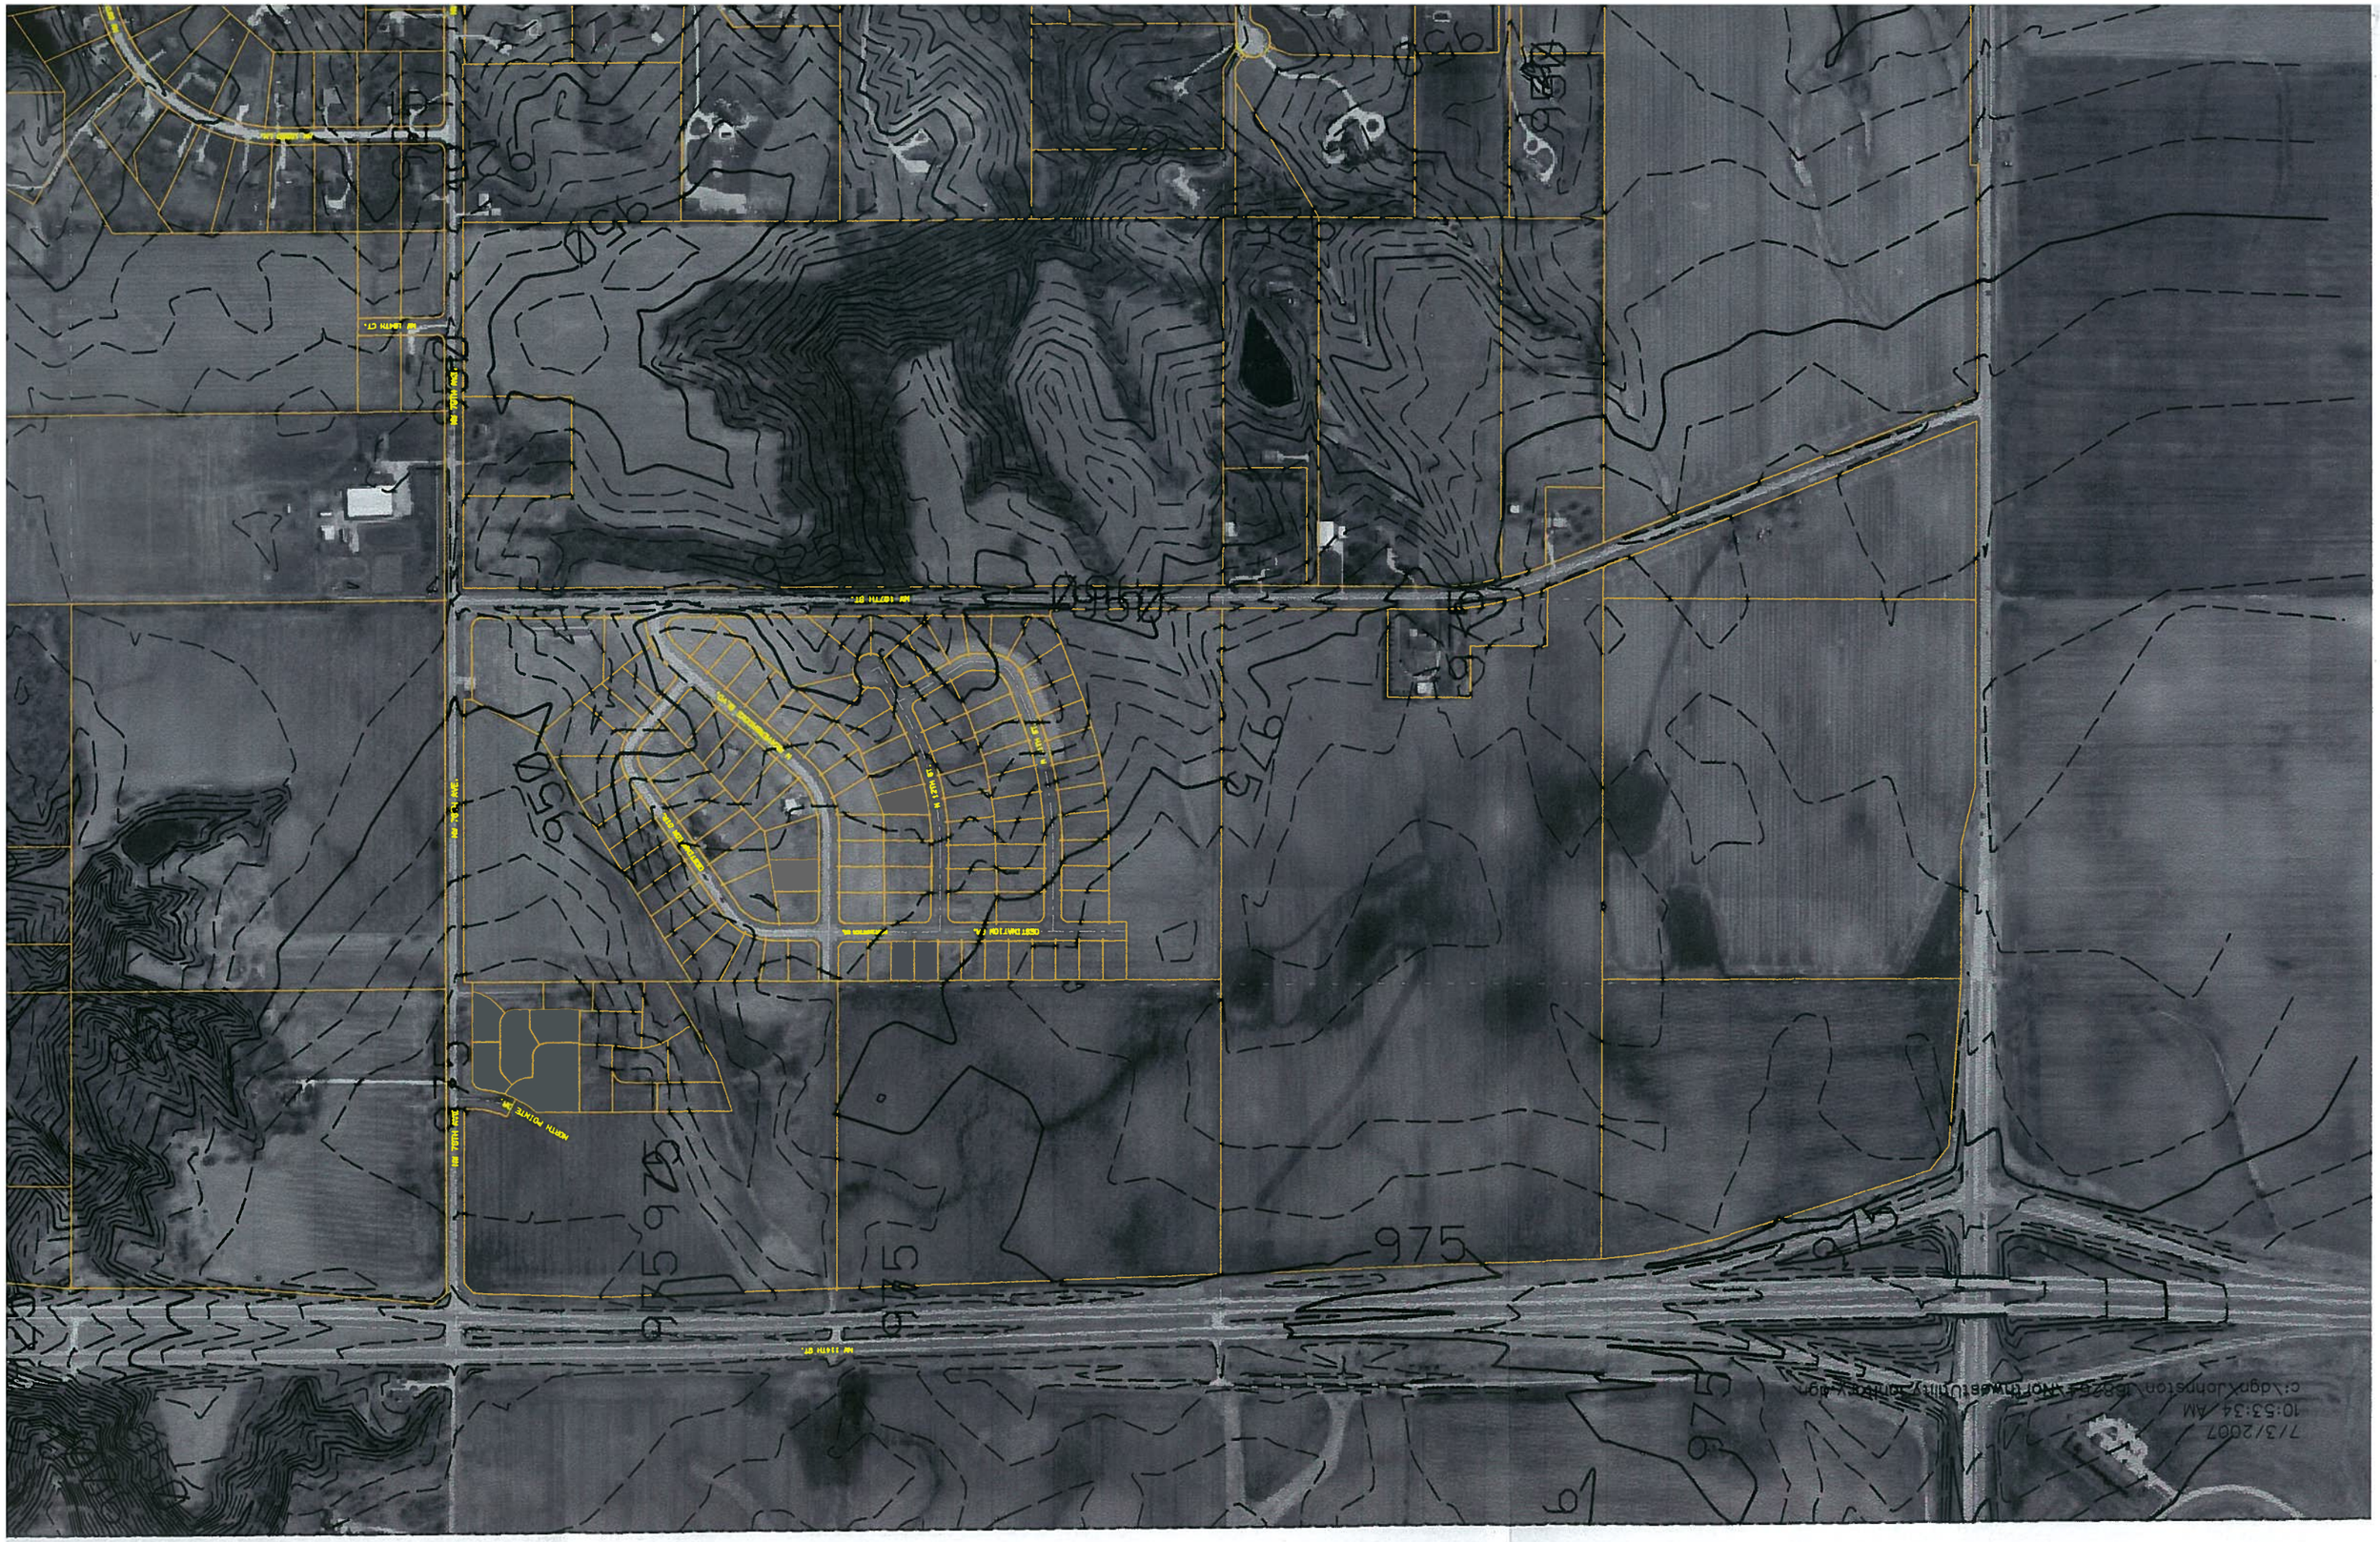
975
950
NW 10TH ST
NW 14TH ST
NORTH POINTE DR
7/3/2007
10:53:34 AM

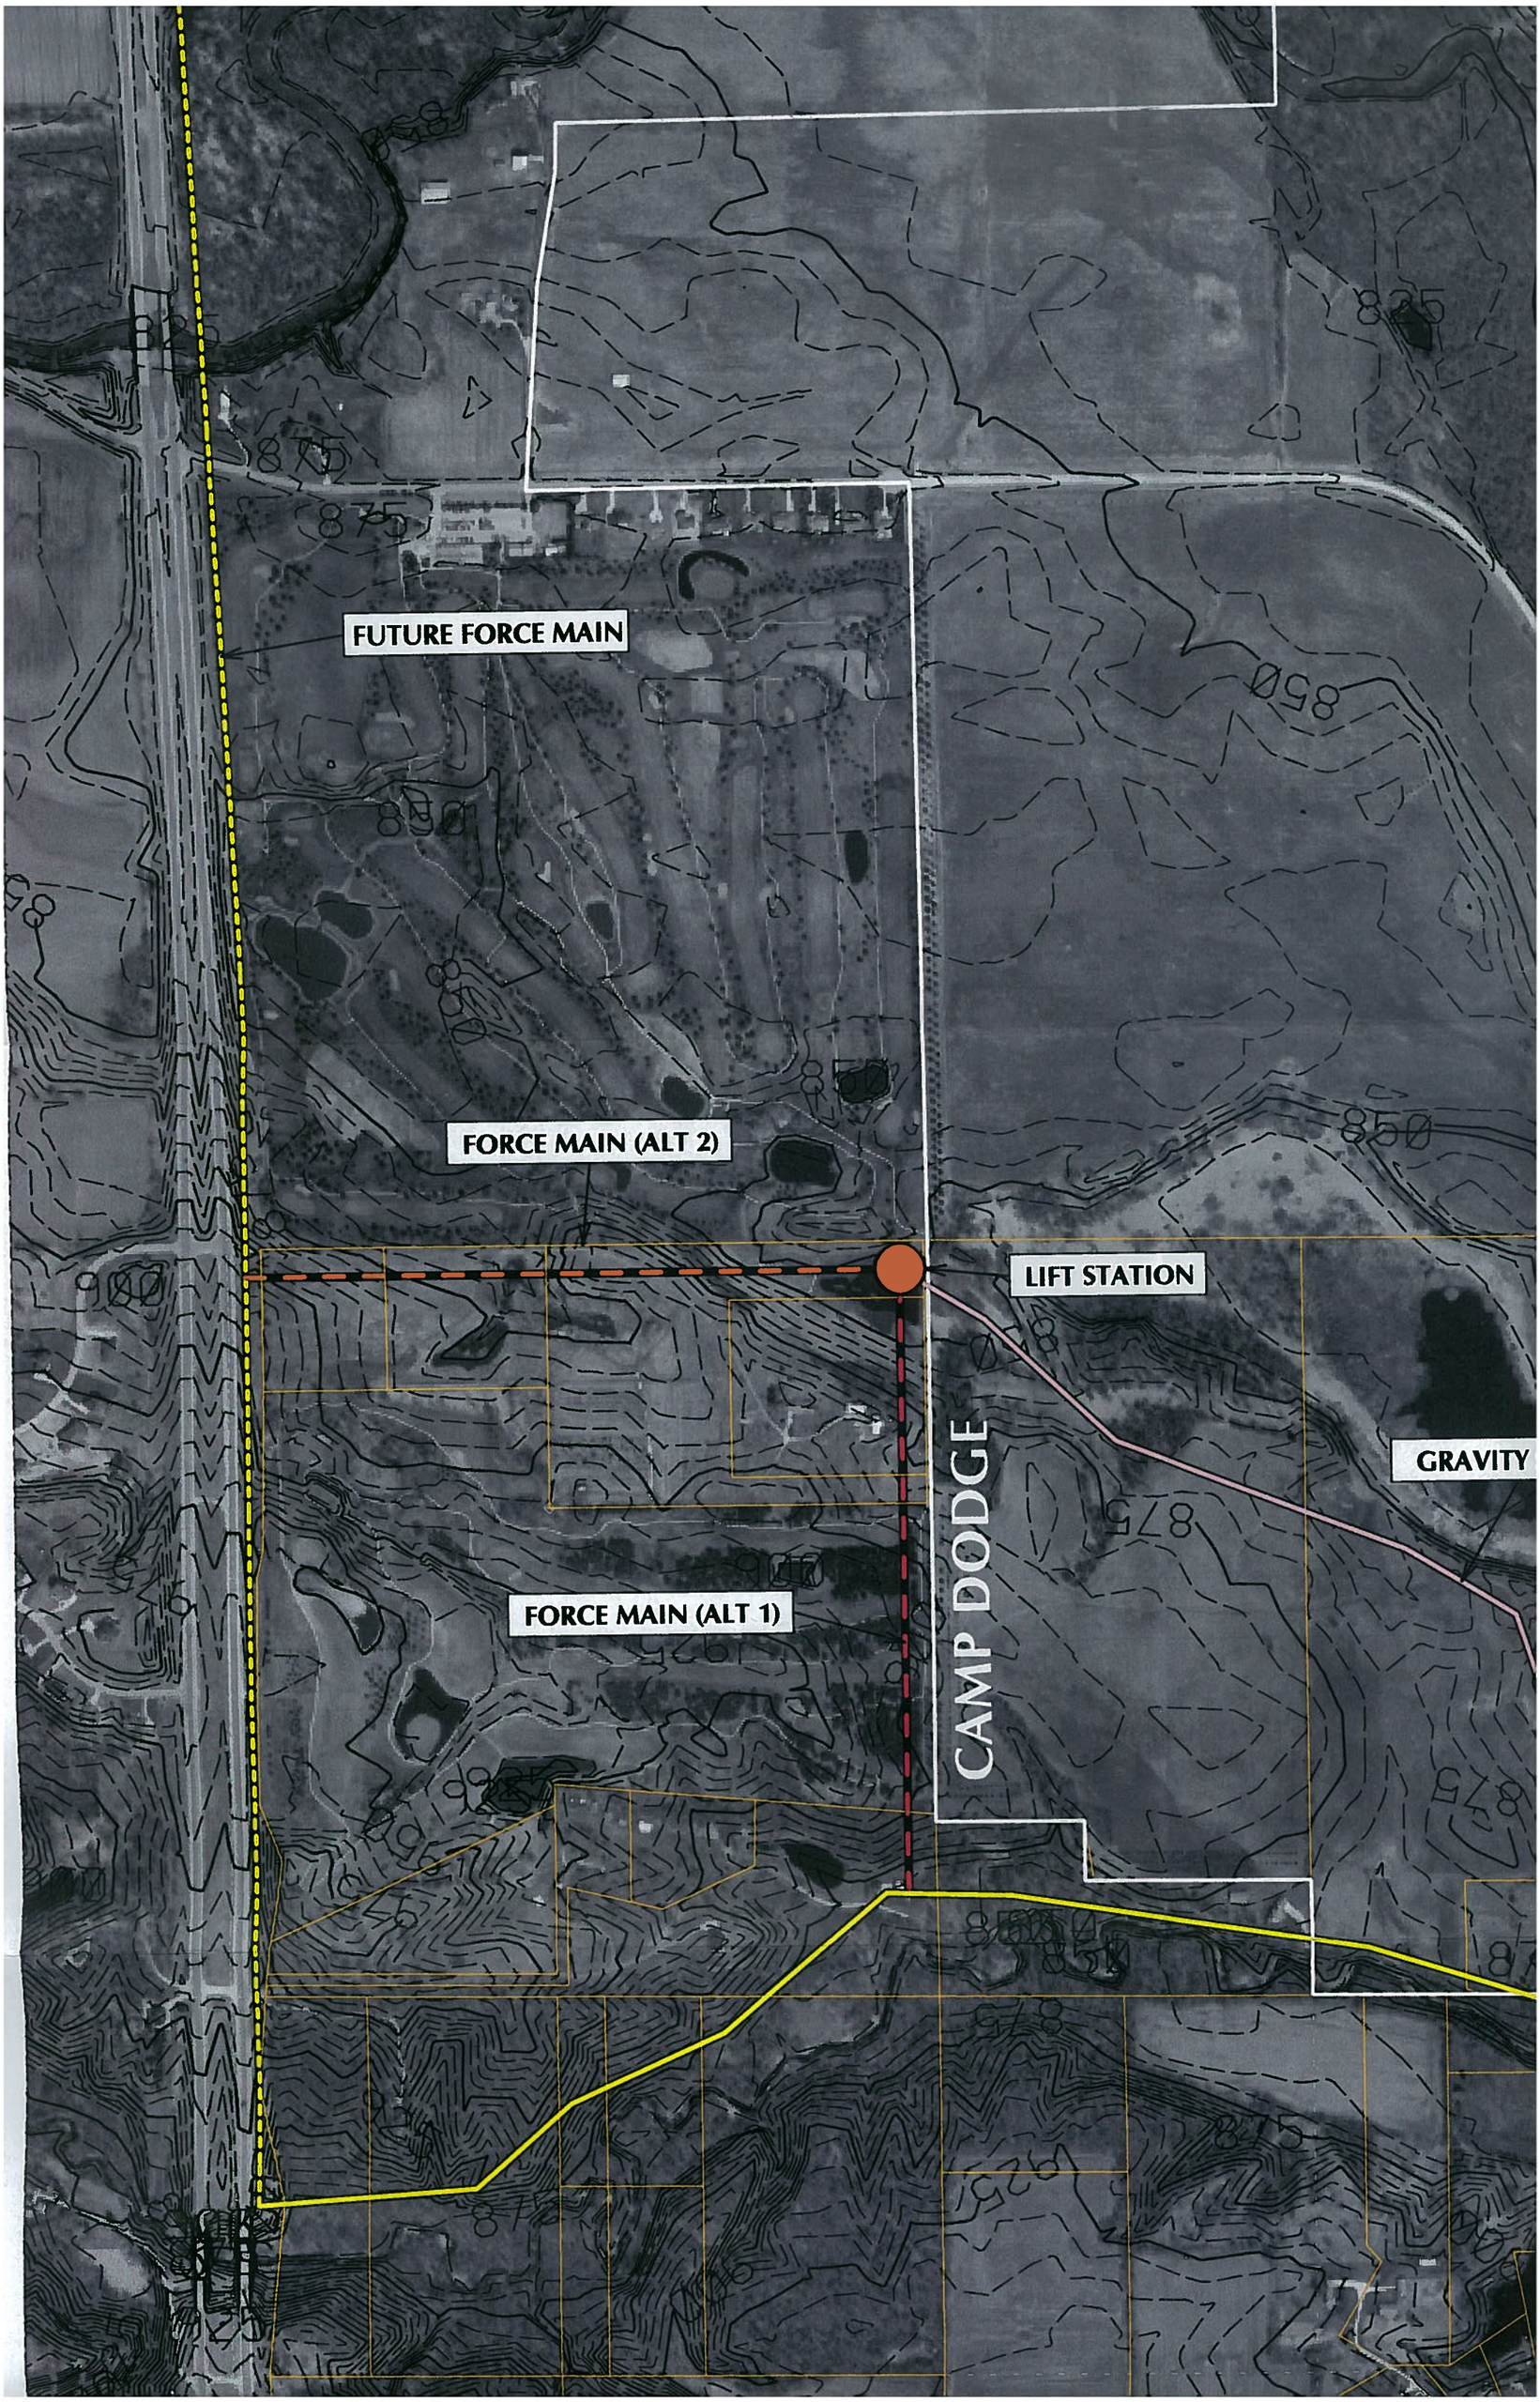
FUTURE FORCE MAIN
FORCE MAIN (ALT 2)
LIFT STATION
GRAVITY
FORCE MAIN (ALT 1)
CAMP DODGE