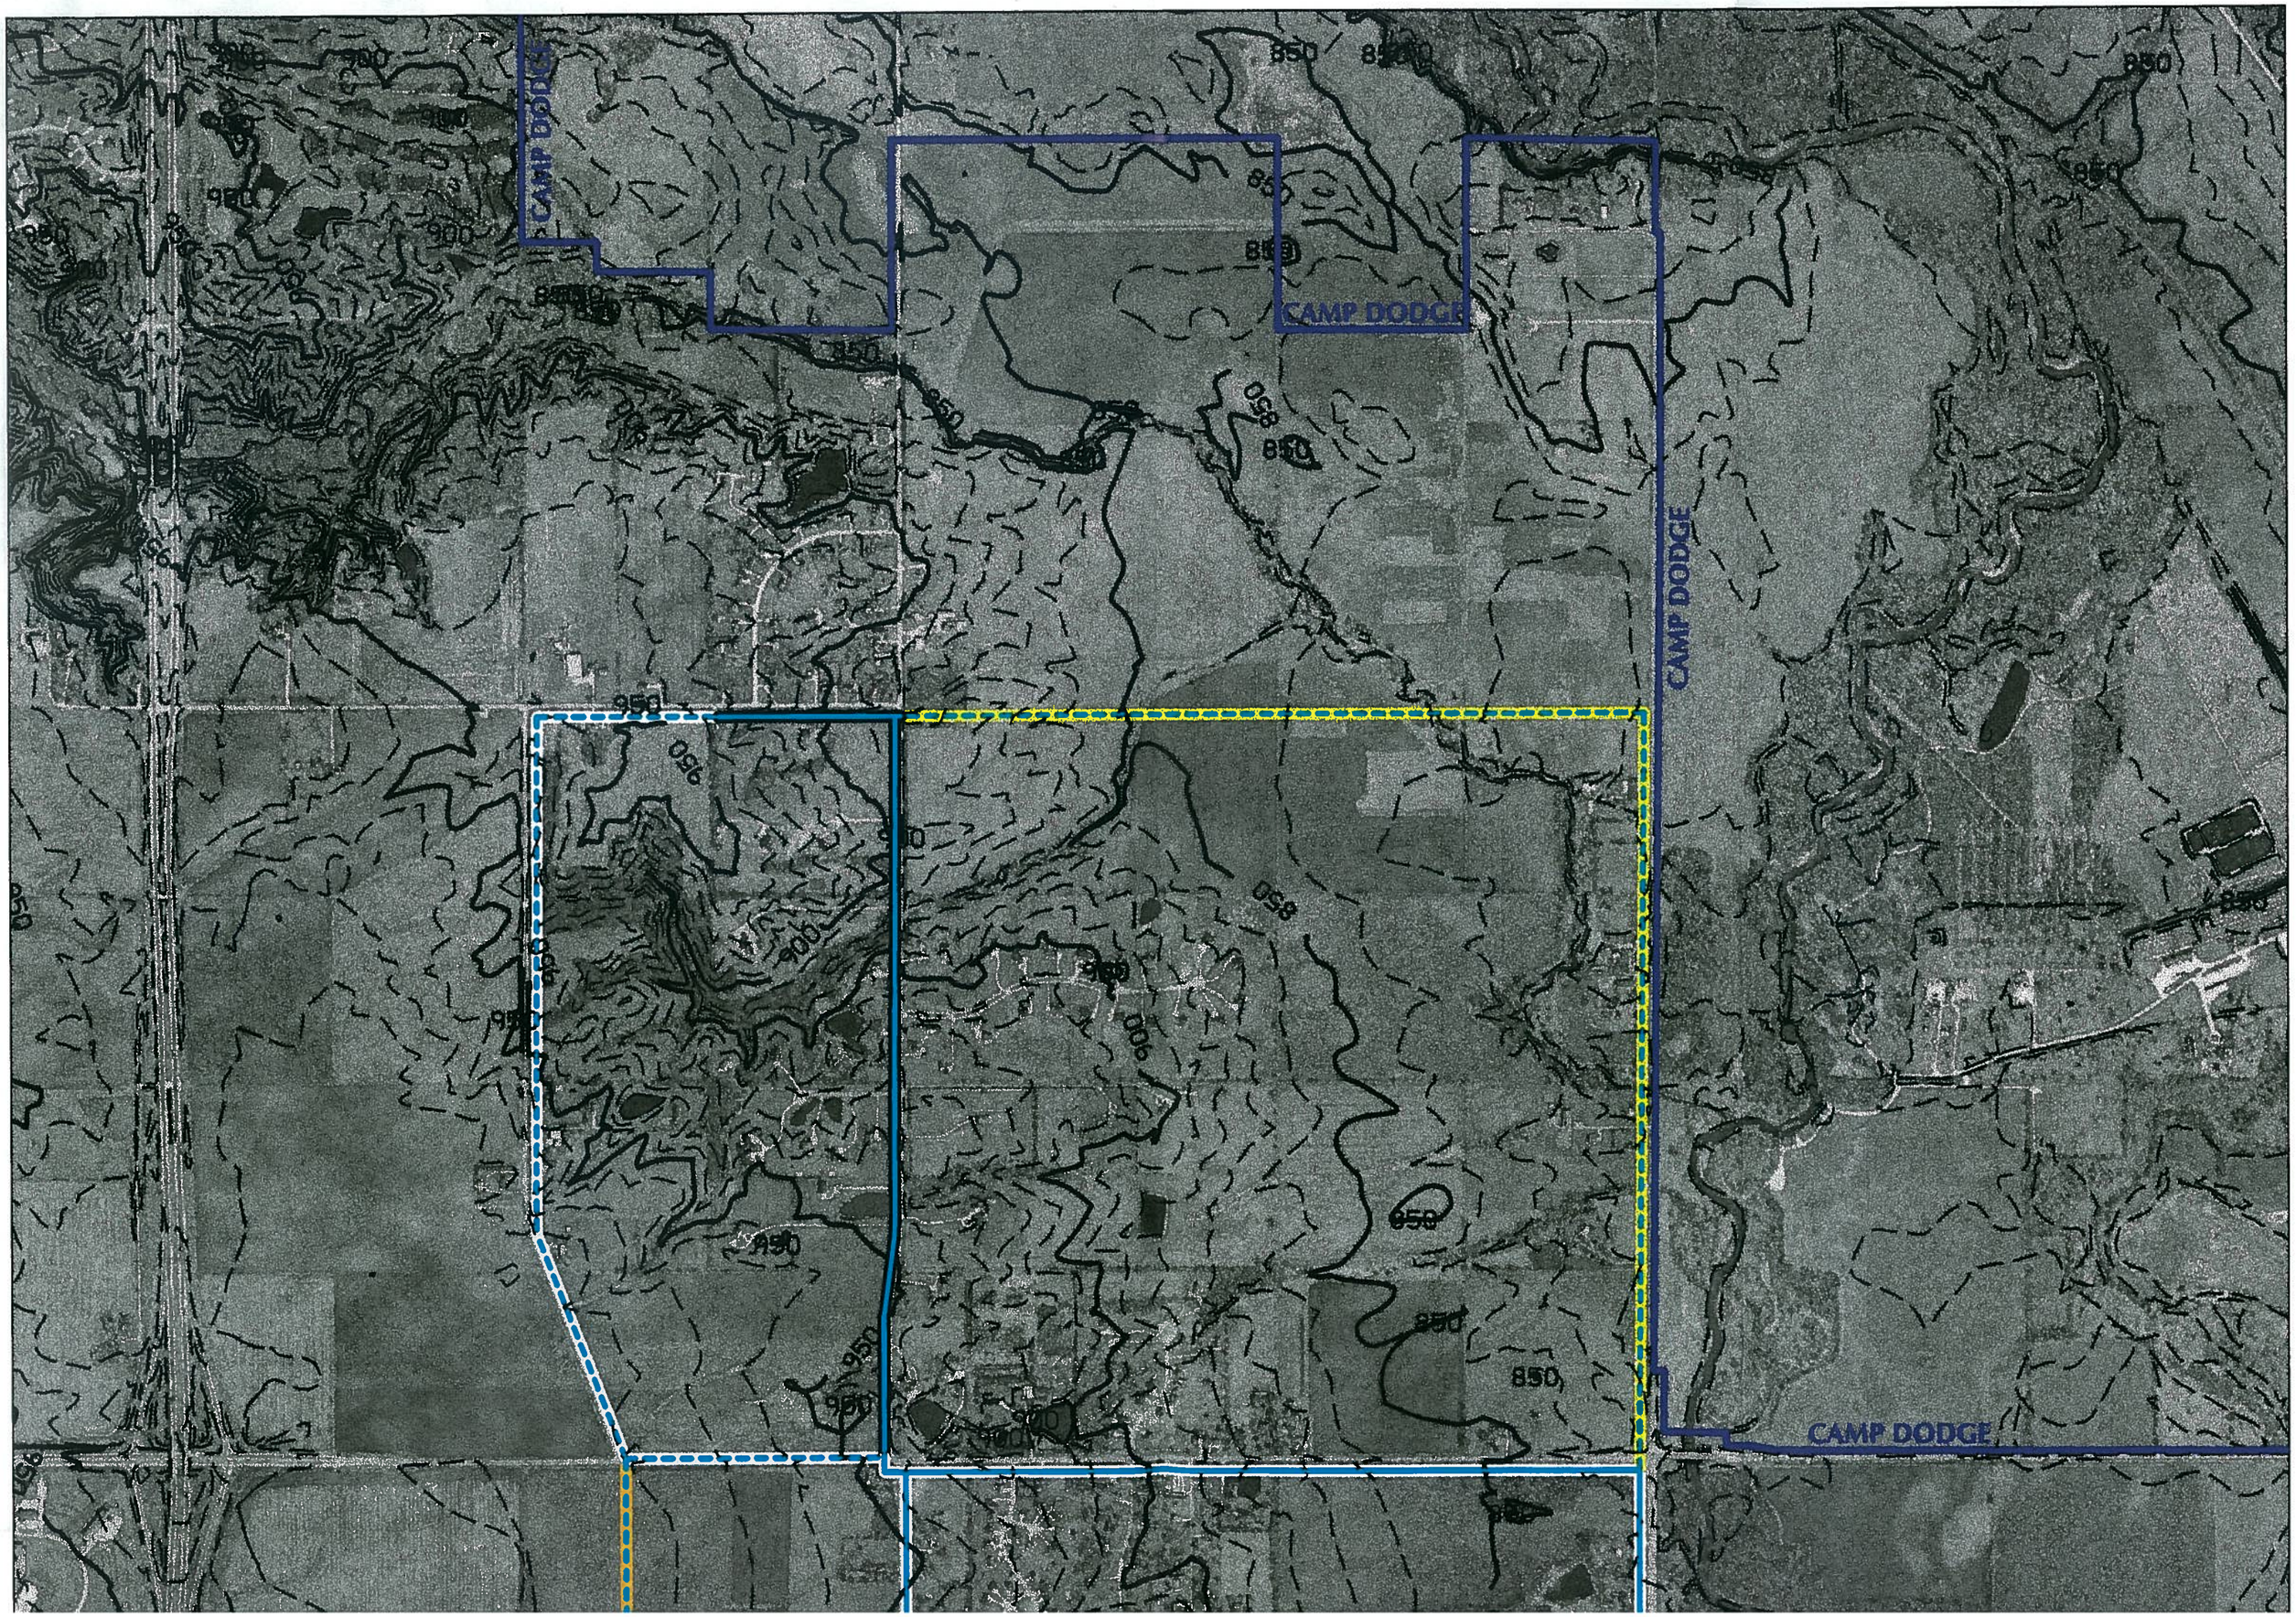
CAMP DODGE
CAMP DODGE
CAMP DODGE
CAMP DODGE
CAMP DODGE
850
900
950

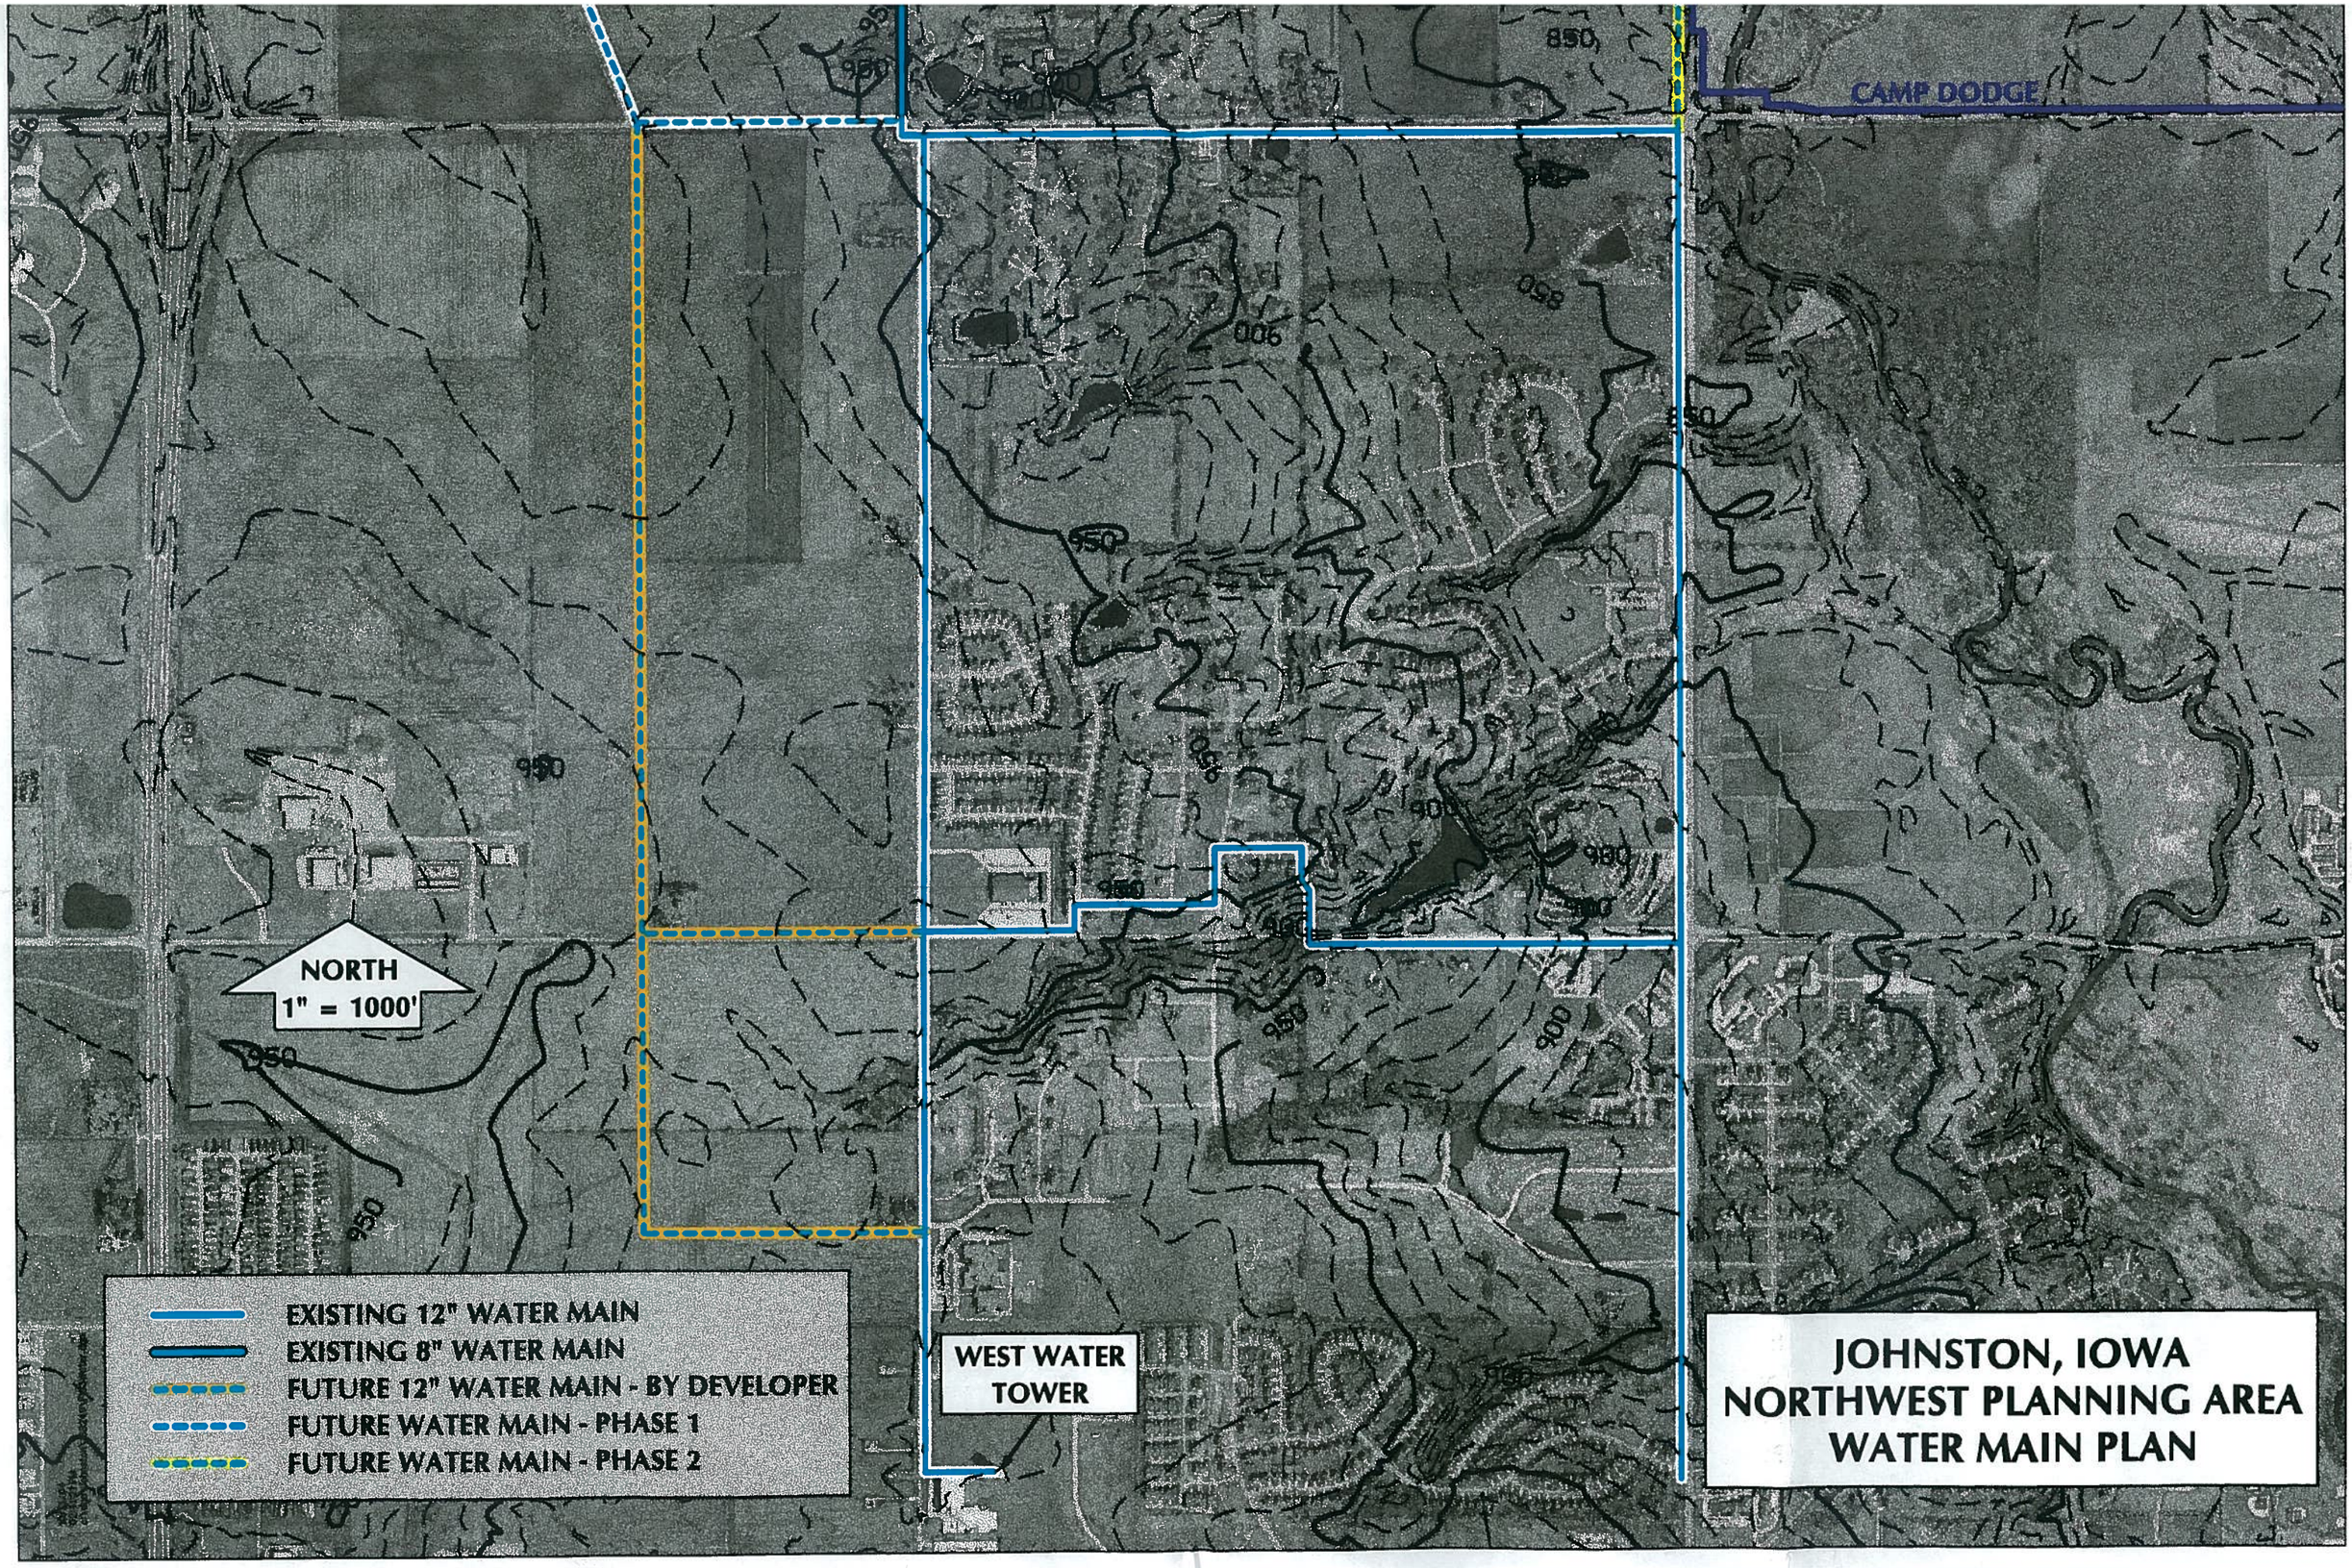
CAMP DODGE
NORTH
1" = 1000'
WEST WATER TOWER
EXISTING 12" WATER MAIN
EXISTING 8" WATER MAIN
FUTURE 12" WATER MAIN - BY DEVELOPER
FUTURE WATER MAIN - PHASE 1
FUTURE WATER MAIN - PHASE 2
JOHNSTON, IOWA
NORTHWEST PLANNING AREA
WATER MAIN PLAN