LOT 10
GREENWOOD HILLS PLAT 3
SCOTT & LORI J OELTJENBRUNS
9110 TIMBERWOOD DR
JOHNSTON, IA 50131-2234
LOT 11
GREENWOOD HILLS PLAT 3
GARY PARDEKOOPER &
DEBORAH HARTSOOK
9106 TIMBERWOOD DR
JOHNSTON, IA 50131-2234
LOT 12
GREENWOOD HILLS PLAT 3
MARK A & KRISTA R WOLTER
9102 TIMBERWOOD DR
JOHNSTON, IA 50131-2234
LOT 13
GREENWOOD HILLS PLAT 3
SERGEI K SVITASHEV &
MARIA FEDOROVA
9032 TIMBERWOOD DR
JOHNSTON, IA 50131-2232
LOT 14
GREENWOOD HILLS PLAT 3
DAVID S & LESLEY R STUCKER
9028 TIMBERWOOD DR
JOHNSTON, IA 50131-2232
CYNTHIA M MOISAN
9024 TIMBERWOOD DR
JOHNSTON, IA 50131-2232
EXISTING 5' PUBLIC UTILITY EASEMENT
EXISTING 10' SANITARY SEWER EASEMENT
EXISTING 10' SANITARY SEWER EASEMENT
PUBLIC UTILITY EASEMENT
6' WOOD FENCE
SHED
TRAIL
LONG MEADOW DRIVE
EXPOSED REVETMENT AREA
CREEK
BIO-CELL - NATIVE PLANTINGS
EXISTING 20' STORM SEWER EASEMENT
EXISTING 10' PUBLIC UTILITY EASEMENT
EXISTING 10' PUBLIC UTILITY EASEMENT
LOT 31
GREENWOOD HILLS PLAT 2
ROBERT E & DOROTHY A BASSELL
8933 HIGHLAND OAKS DR
JOHNSTON, IA 50131-2225
EXISTING 5' PUBLIC UTILITY EASEMENT
EXISTING 5' PUBLIC UTILITY EASEMENT
PROPOSED TREES AND SHRUBS
GREEN COLOR CIRCLES.
LOT 29
GREENWOOD HILLS PLAT 2
DAVE D KERN & ANGELA J SHEELY
8941 HIGHLAND OAKS DR
JOHNSTON, IA 50131-2225
LOT 30
GREENWOOD HILLS PLAT 2
TIMOTHY M & TRICIA L ATTERBERG
8937 HIGHLAND OAKS DR
JOHNSTON, IA 50131-2225
EXISTING TREE AREAS (GRAY)
LOT 28
GREENWOOD HILLS PLAT 2
JASON J & CHRISTINE M STEINBOCK
8945 HIGHLAND OAKS DR
JOHNSTON, IA 50131-2225
STORM SEWER EASEMENT
NORTH
40
0
20
SCALE: 1" = 40'
NILLES ASSOCIATES
2525 N. ANKENY BLVD #121
ANKENY, IOWA
50023-4703
(515) 965-0123
(515) 965-3322 (fax)

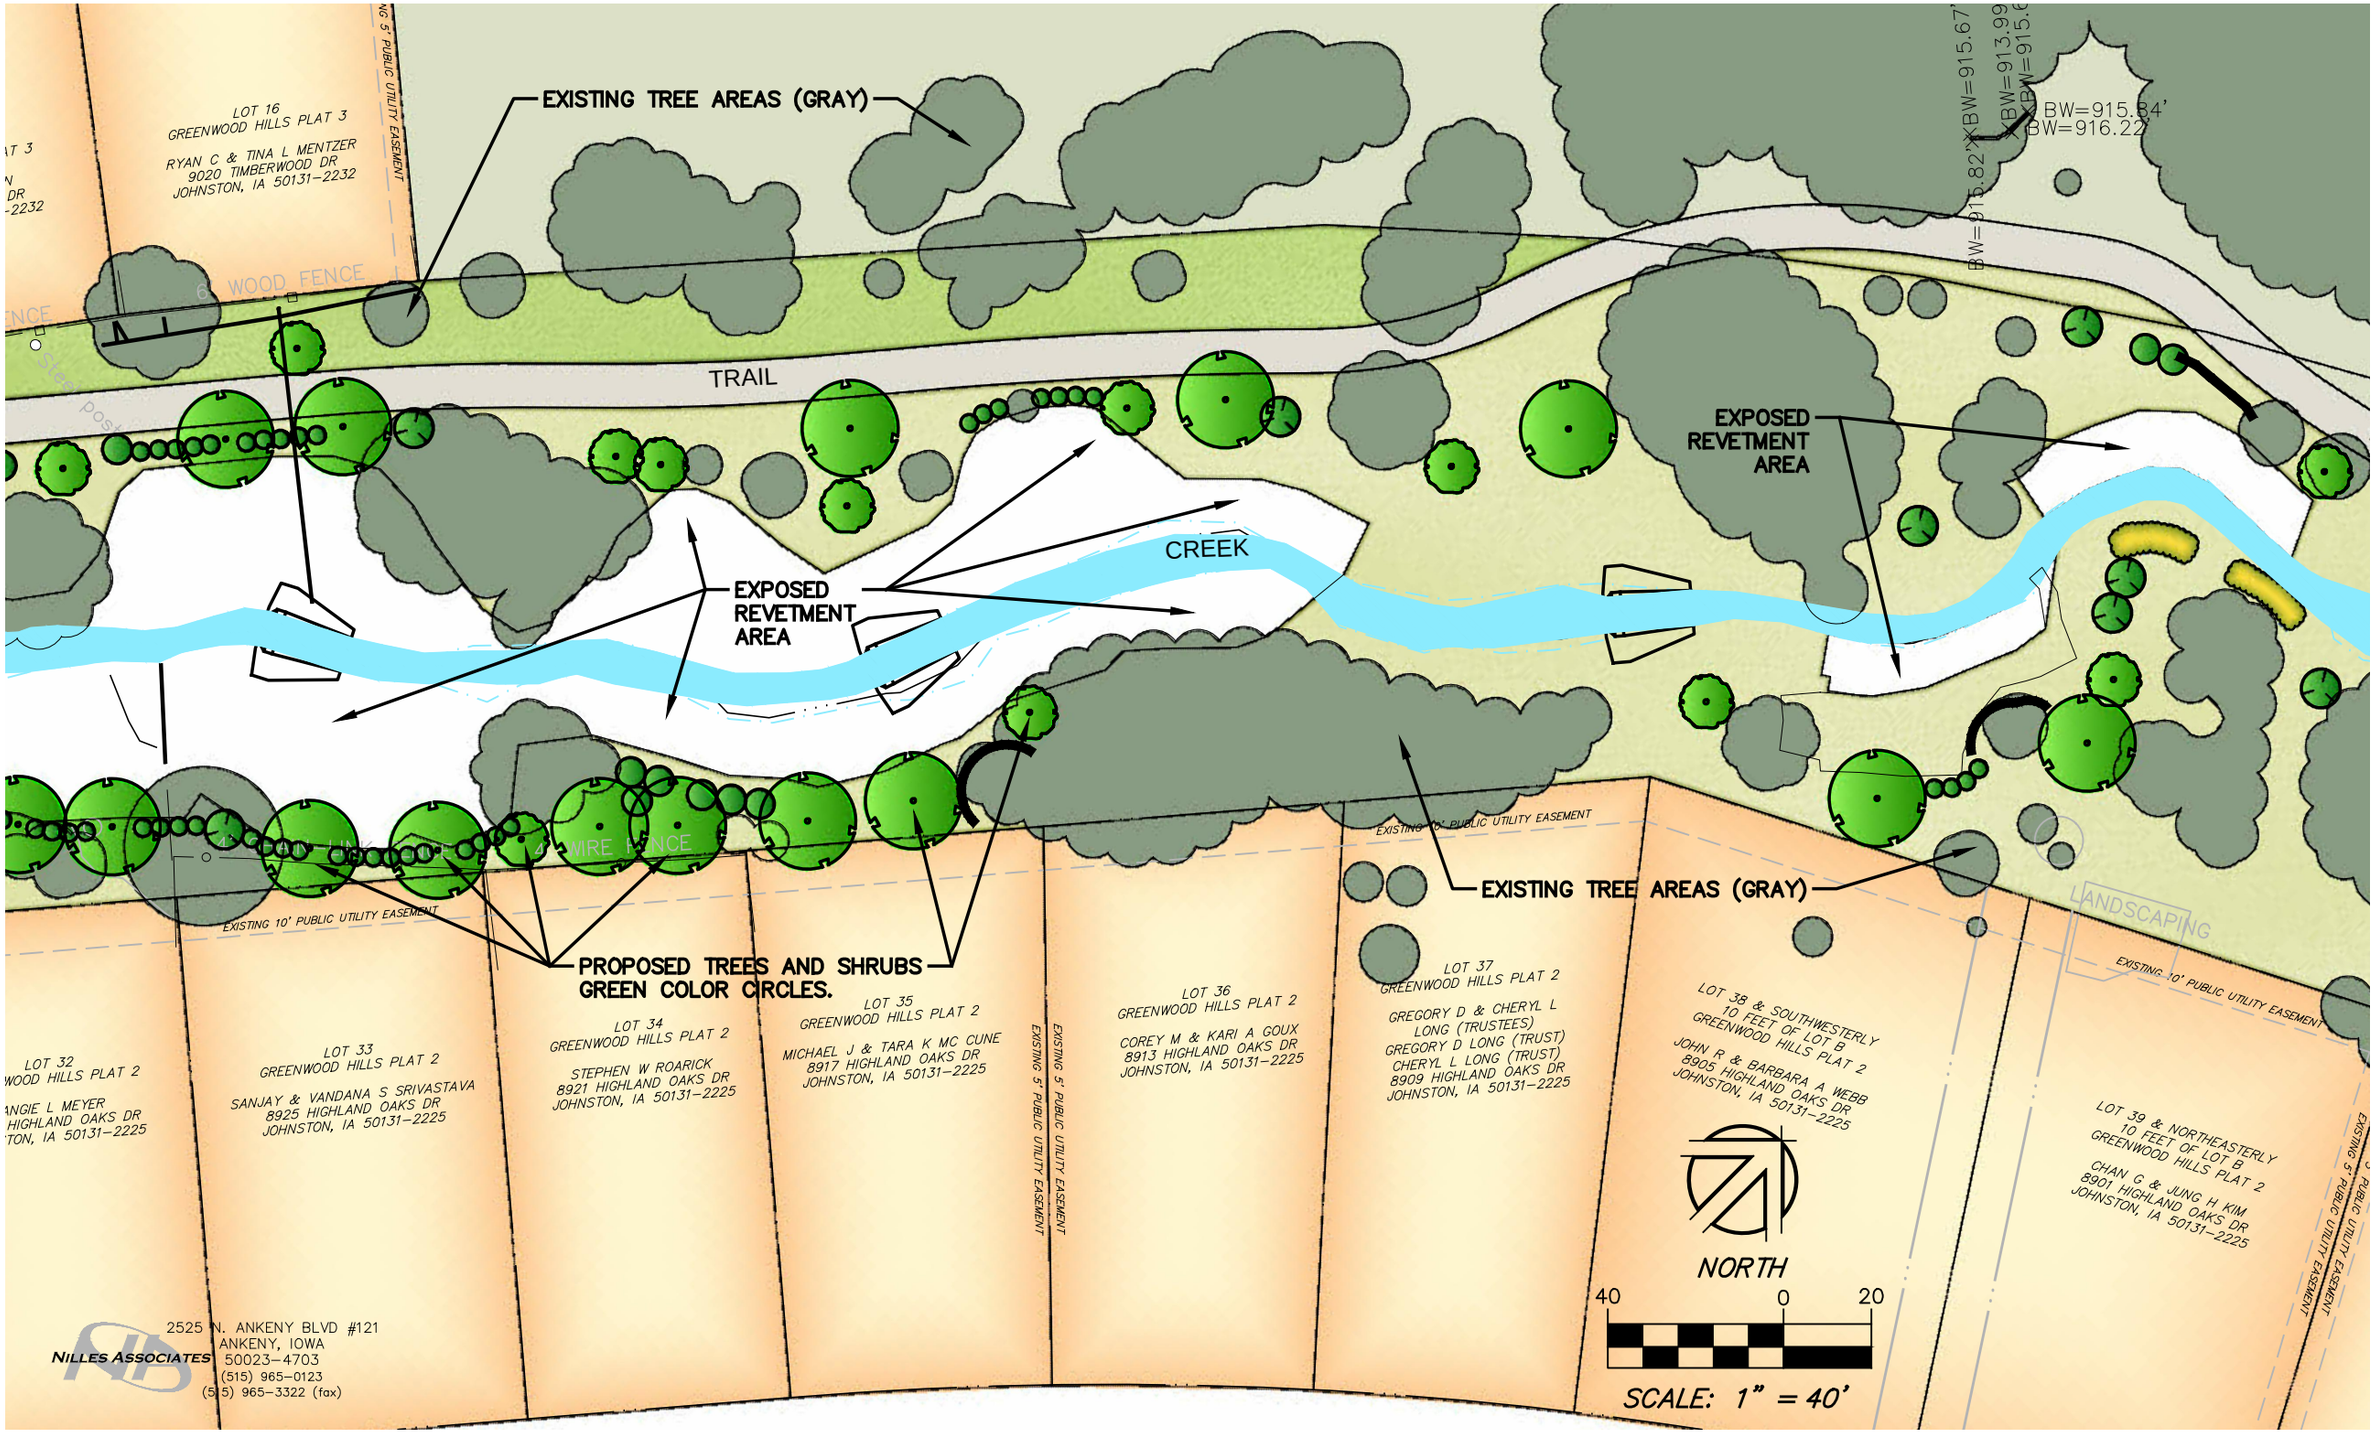
EXISTING TREE AREAS (GRAY)
LOT 16
GREENWOOD HILLS PLAT 3
RYAN C & TINA L MENTZER
9020 TIMBERWOOD DR
JOHNSTON, IA 50131-2232
6' WOOD FENCE
TRAIL
CREEK
EXPOSED REVETMENT AREA
EXPOSED REVETMENT AREA
BW=915.84'
BW=916.22'
EXISTING TREE AREAS (GRAY)
LANDSCAPING
EXISTING 10' PUBLIC UTILITY EASEMENT
PROPOSED TREES AND SHRUBS GREEN COLOR CIRCLES.
LOT 32
LOT 33
GREENWOOD HILLS PLAT 2
SANJAY & VANDANA S SRIVASTAVA
8925 HIGHLAND OAKS DR
JOHNSTON, IA 50131-2225
LOT 34
GREENWOOD HILLS PLAT 2
STEPHEN W ROARICK
8921 HIGHLAND OAKS DR
JOHNSTON, IA 50131-2225
LOT 35
GREENWOOD HILLS PLAT 2
MICHAEL J & TARA K MC CUNE
8917 HIGHLAND OAKS DR
JOHNSTON, IA 50131-2225
EXISTING 5' PUBLIC UTILITY EASEMENT
LOT 36
GREENWOOD HILLS PLAT 2
COREY M & KARI A GOUX
8913 HIGHLAND OAKS DR
JOHNSTON, IA 50131-2225
LOT 37
GREENWOOD HILLS PLAT 2
GREGORY D & CHERYL L LONG (TRUSTEES)
GREGORY D LONG (TRUST)
CHERYL L LONG (TRUST)
8909 HIGHLAND OAKS DR
JOHNSTON, IA 50131-2225
LOT 38 & SOUTHWESTERLY 10 FEET OF LOT B
GREENWOOD HILLS PLAT 2
JOHN R & BARBARA A WEBB
8905 HIGHLAND OAKS DR
JOHNSTON, IA 50131-2225
LOT 39 & NORTHEASTERLY 10 FEET OF LOT B
GREENWOOD HILLS PLAT 2
CHAN G & JUNG H KIM
8901 HIGHLAND OAKS DR
JOHNSTON, IA 50131-2225
NORTH
40 0 20
SCALE: 1" = 40'
NILLES ASSOCIATES
2525 N. ANKENY BLVD #121
ANKENY, IOWA
50023-4703
(515) 965-0123
(515) 965-3322 (fax)

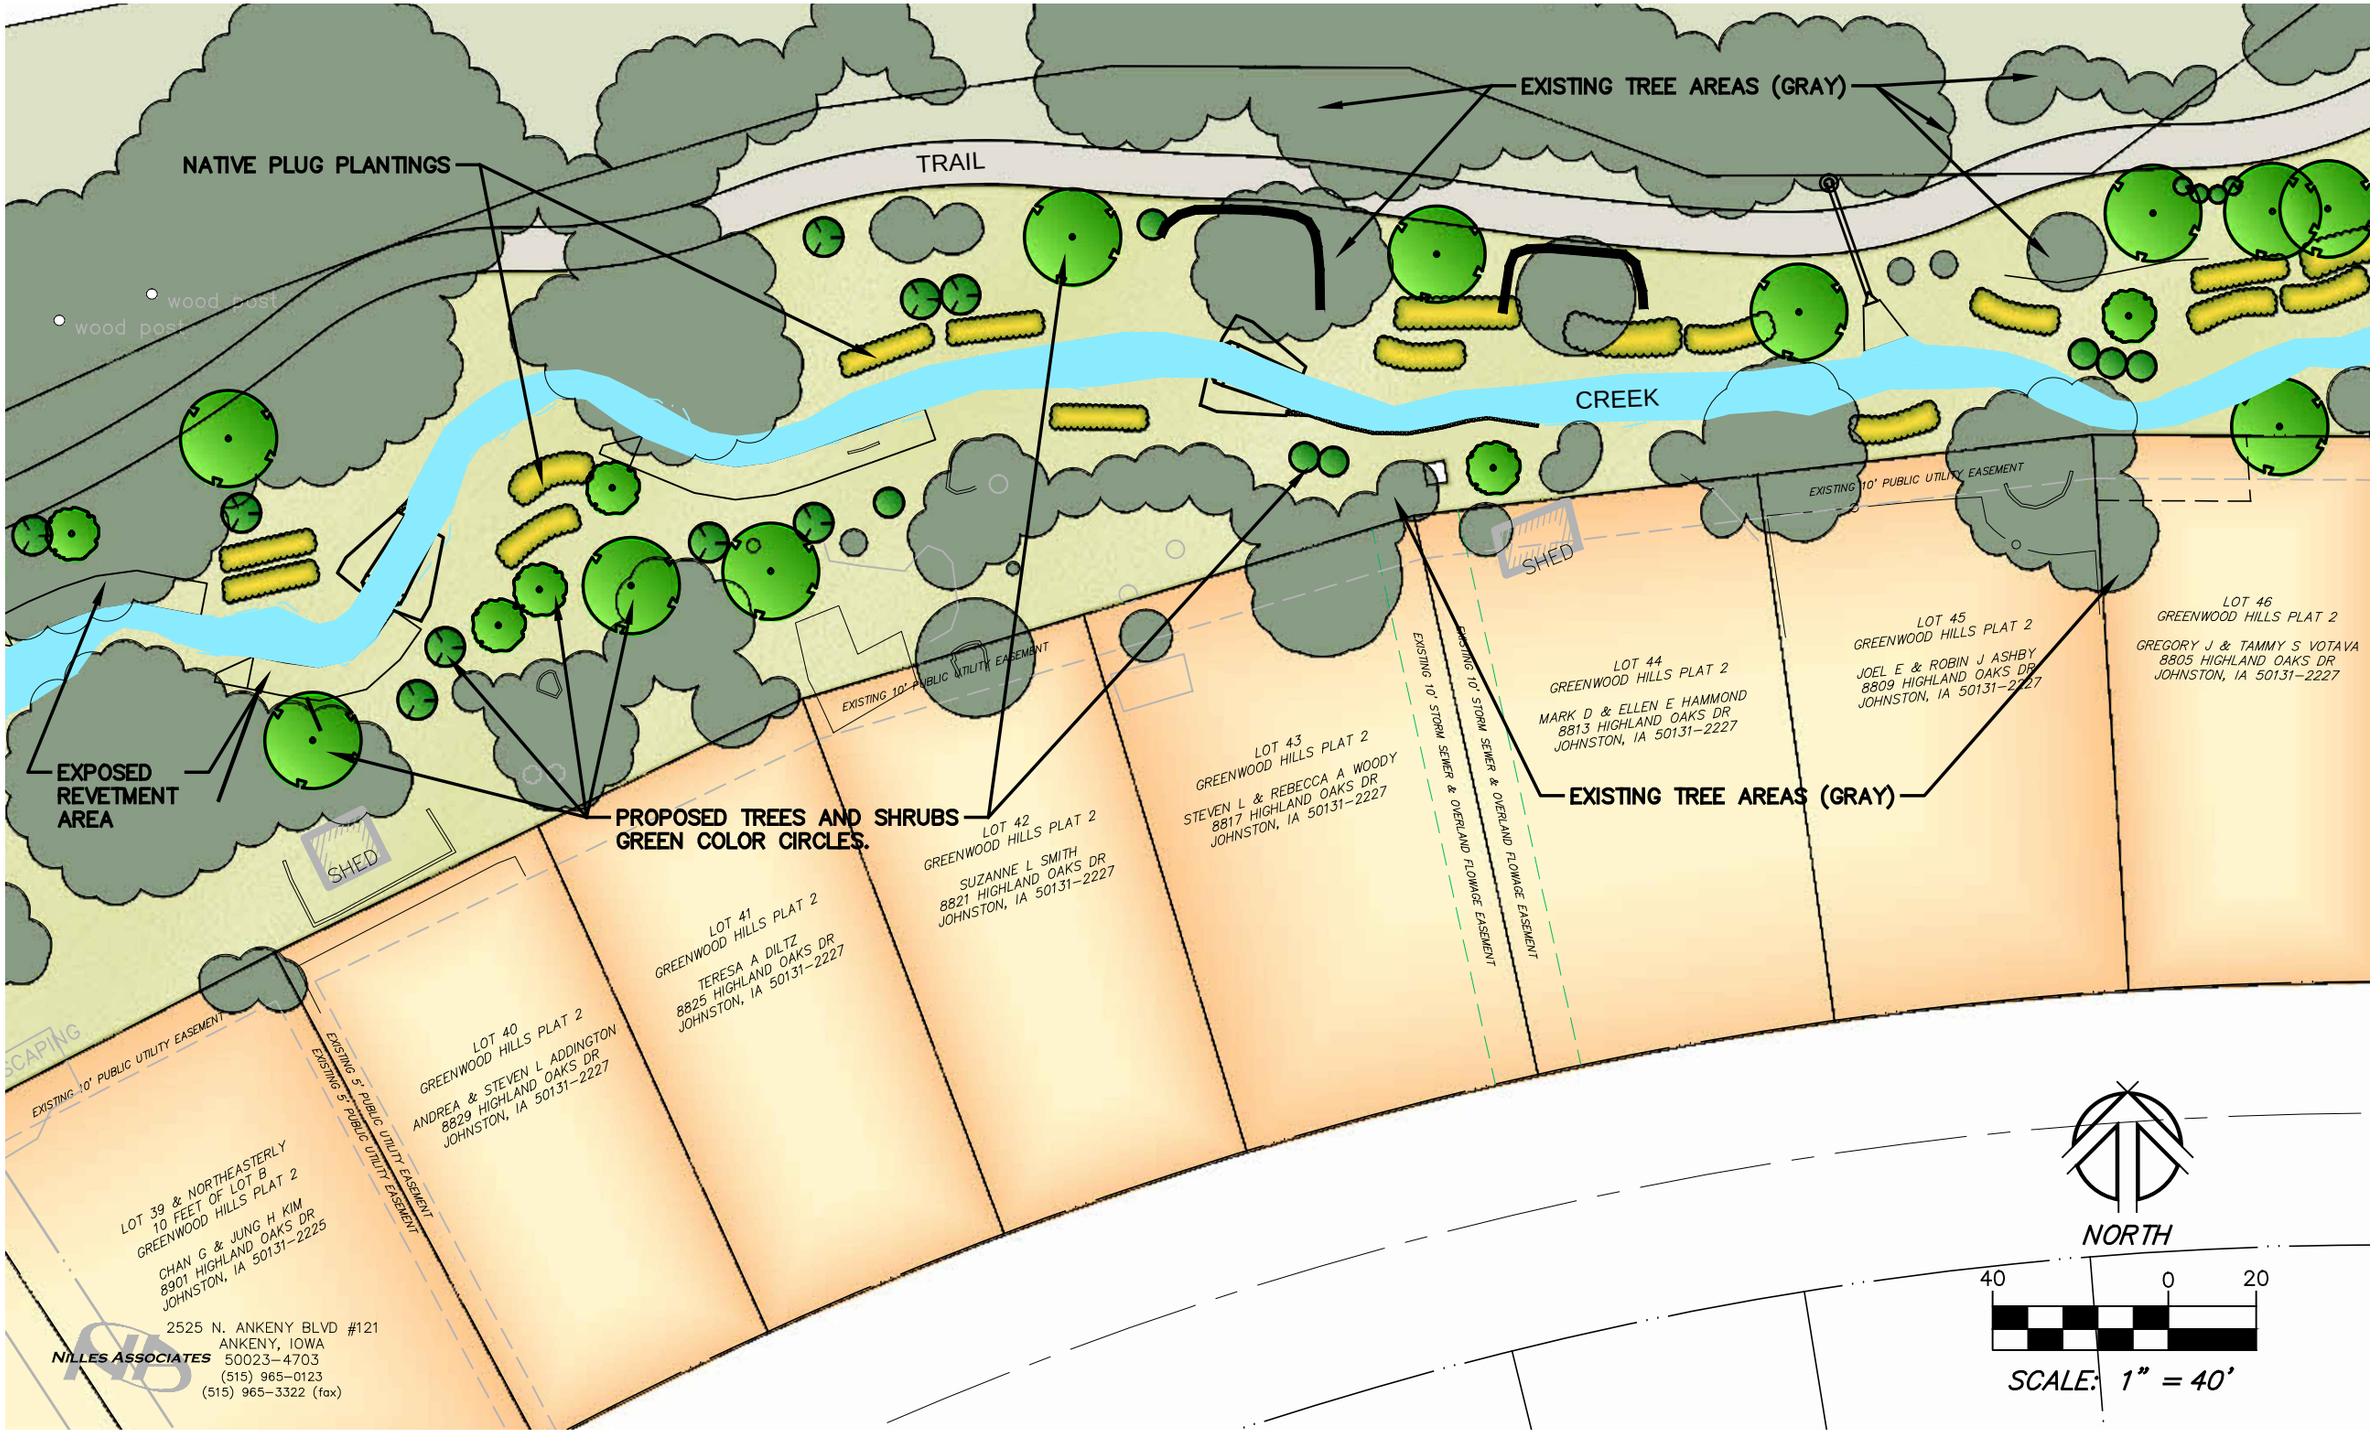

NILES ASSOCIATES
2525 N. ANKENY BLVD #121
ANKENY, IOWA
50023-4703
(515) 965-0123
(515) 965-3322 (fax)

EXISTING TREE AREAS (GRAY)
TRAIL
CREEK
LOT C
GREENWOOD HILLS PLAT 3
CITY OF JOHNSTON
NATIVE PLUG PLANTINGS
EXISTING 10' PUBLIC UTILITY EASEMENT
WOOD TIMBER RETAINING WALL
SHED
PCC
SHED
PROPOSED TREES AND SHRUBS GREEN COLOR CIRCLES.
LOT 46
GREENWOOD HILLS PLAT 2
GREGORY J & TAMMY S VOTAVA
8805 HIGHLAND OAKS DR
JOHNSTON, IA 50131-2227
LOT 47
GREENWOOD HILLS PLAT 2
THOMAS M HANSON &
JANACE R SHANNON
8801 HIGHLAND OAKS DR
JOHNSTON, IA 50131-2227
LOT 48 & PARCELS C & D
GREENWOOD HILLS PLAT 2
SHANNON P & SUSAN E REESE
8721 HIGHLAND OAKS DR
JOHNSTON, IA 50131-2231
PROPOSED TREES AND SHRUBS GREEN COLOR CIRCLES.
EXISTING TREE AREAS (GRAY)
PART OF THE NORTH HALF
SE 1/4 OF SECTION 10-79-
PID#: 7925-10-426-014
LEW & MARGARET L CLARKSON (TR
LEW CLARKSON (TRUST)
MARGARET L CLARKSON (TRU
5668 NW 86TH ST
JOHNSTON, IA 50131-1731
NORTH
40
0
20
SCALE: 1" = 40'
PCC
PCC
PCC
MB
NILLES ASSOCIATES
2525 N. ANKENY BLVD #121
ANKENY, IOWA
50023-4703
(515) 965-0123
(515) 965-3322 (fax)